RECORDS USED:

MAP OF SURVEY DATED JANUARY 1987 BY GARY PENFOUND #4457
TWO PLATS OF SURVEY DATED MARCH & MAY 2002 BY THOMAS SIMON & ASSOC. #7775
MAP OF SURVEY DATED JUNE 1997 BY CARL R. ANDERSON #6582
LOT SPLIT & ASSEMBLY SURVEY FOR DEAN ROLLIN IN JUNE OF 2011 BY SNEZEK & ASSOC. #7051
LOT SPLIT SURVEY FOR ALFRED E. & BLINDA L. BAXTER IN JUNE OF 2000 BY SNEZEK & ASSOC. #7051

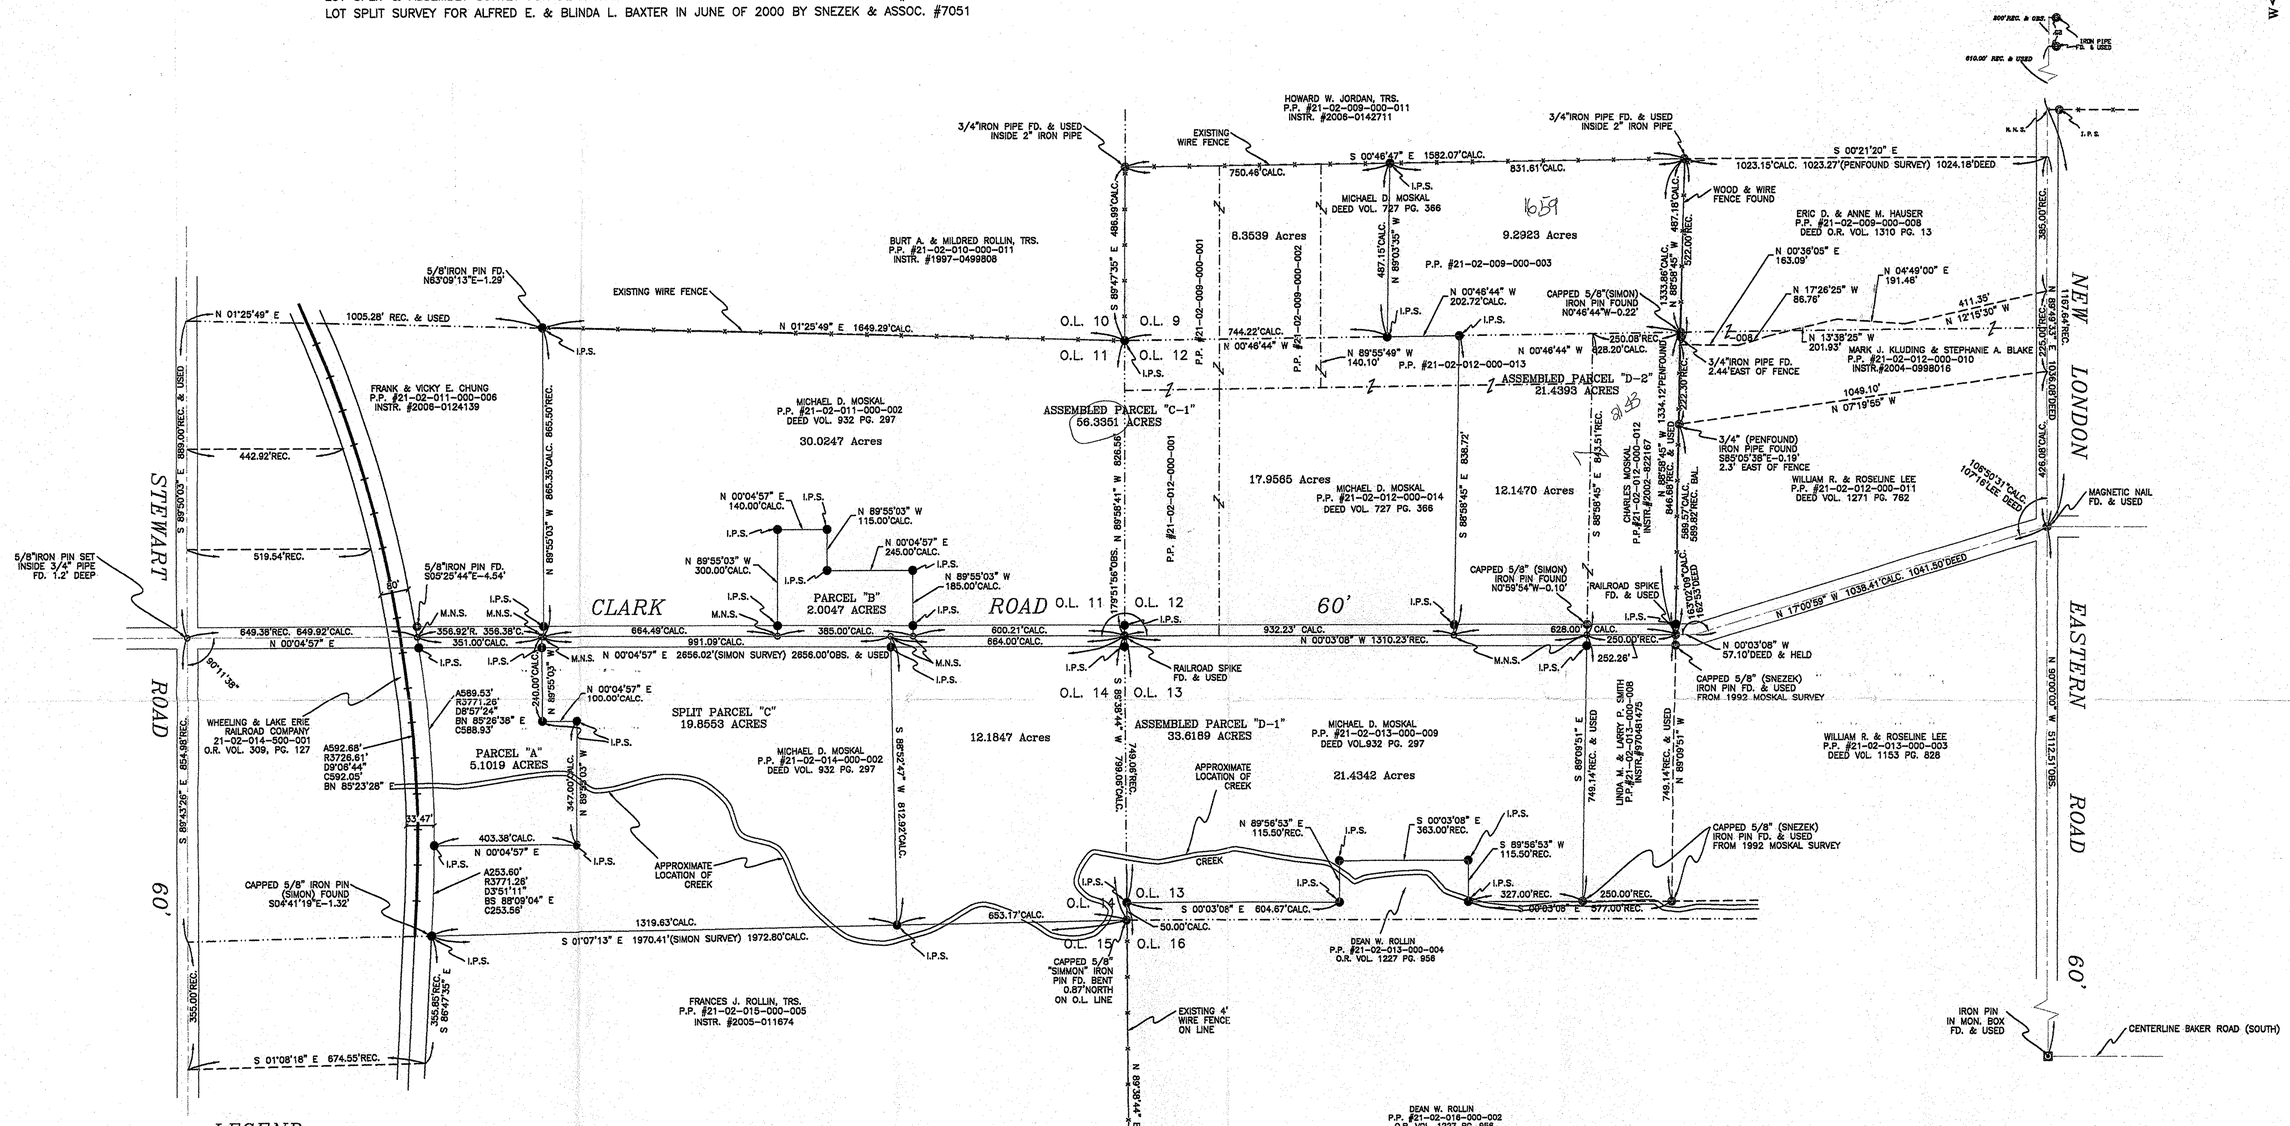

LEGEND:

- INDICATES AN EXISTING MONUMENT FOUND AS DESCRIBED
- I.P.S. — INDICATES A 5/8" IRON PIN WITH IDENTIFICATION CAP MARKED "T.SNEZEK – S-7051" SET
- M.N.S. — INDICATES A MAGNETIC NAIL SET

SITUATED IN THE TOWNSHIP OF HUNTINGTON, COUNTY OF LORAIN STATE OF OHIO AND BEING KNOWN AS PART OF ORIGINAL HUNTINGTON TOWNSHIP LOTS 9, 11, 12, 13, AND 14 OF TRACT 2

BASIS OF BEARING IS AS ESTABLISHED FROM PRIOR SURVEY AT NORTH 90°00'00" WEST ALONG THE CENTERLINE OF NEW LONDON EASTERN ROAD BY SNEZEK & ASSOCIATES IN APRIL OF 2003.

APPROVED LORAIN CO. MAP DEPT
DATE 4-2-13
PAGE 21-F
BY R. MAINES
#13-03131

Scan#47294

21-02-009-000-012 thru-014
21-02-011-000-007, -008
21-02-012-000-015 thru-018

SURVEYOR'S STATEMENT

DISTANCES ARE EXPRESSED IN FEET AND DECIMAL PARTS THEREOF. BEARINGS ARE TO AN ASSUMED MERIDIAN AND ARE USED TO INDICATE ANGLES ONLY. PERMANENT MONUMENTS WERE FOUND OR SET AS INDICATED HEREON. ALL OF WHICH I DECLARE TO BE CORRECT TO THE BEST OF MY ABILITIES AND BELIEFS.

THOMAS M. SNEZEK, P.S. 7051 — DATE 3/12/2

STATE OF OHIO — THOMAS M. SNEZEK S-7051 — SURVEYOR

SCALE: 1" = 200' (0' 200' 400' 600)
PROJECT NO. MOSKALSPLIT/ASSEMBLY#111

MAP OF SURVEY, LOT SPLIT AND ASSEMBLY

PREPARED FOR: MICHAEL D. MOSKAL
WRITTEN: NOV. 03, 2012 — 0949
22936 CLARK ROAD

PREPARED BY:
SNEZEK & ASSOCIATES, L.L.C.
PROFESSIONAL SURVEYORS
CLEVELAND, OHIO 44111
DADSURVEY@HOTMAIL.COM
3466 COLLETTA LANE
(216) 671-6602
CELL (216)-701-5025

DRAWN T.SNEZEK — DATE 03-07-12
REVISED: 0 0 — SHEET 1 OF 2