Scan # 47297

LOR-57-9.00

ORIGINAL EATON TOWNSHIP LOTS 98, 99, 100
EATON TOWNSHIP
VILLAGE OF GRAFTON
LORAIN COUNTY, OHIO

APPROVED
LORAIN CO.
MAP DEPT
DATE 4-5-13
PAGE 11-00-100-B
BY R. MAINES
#13-00432

11-00-100-101-041
-042

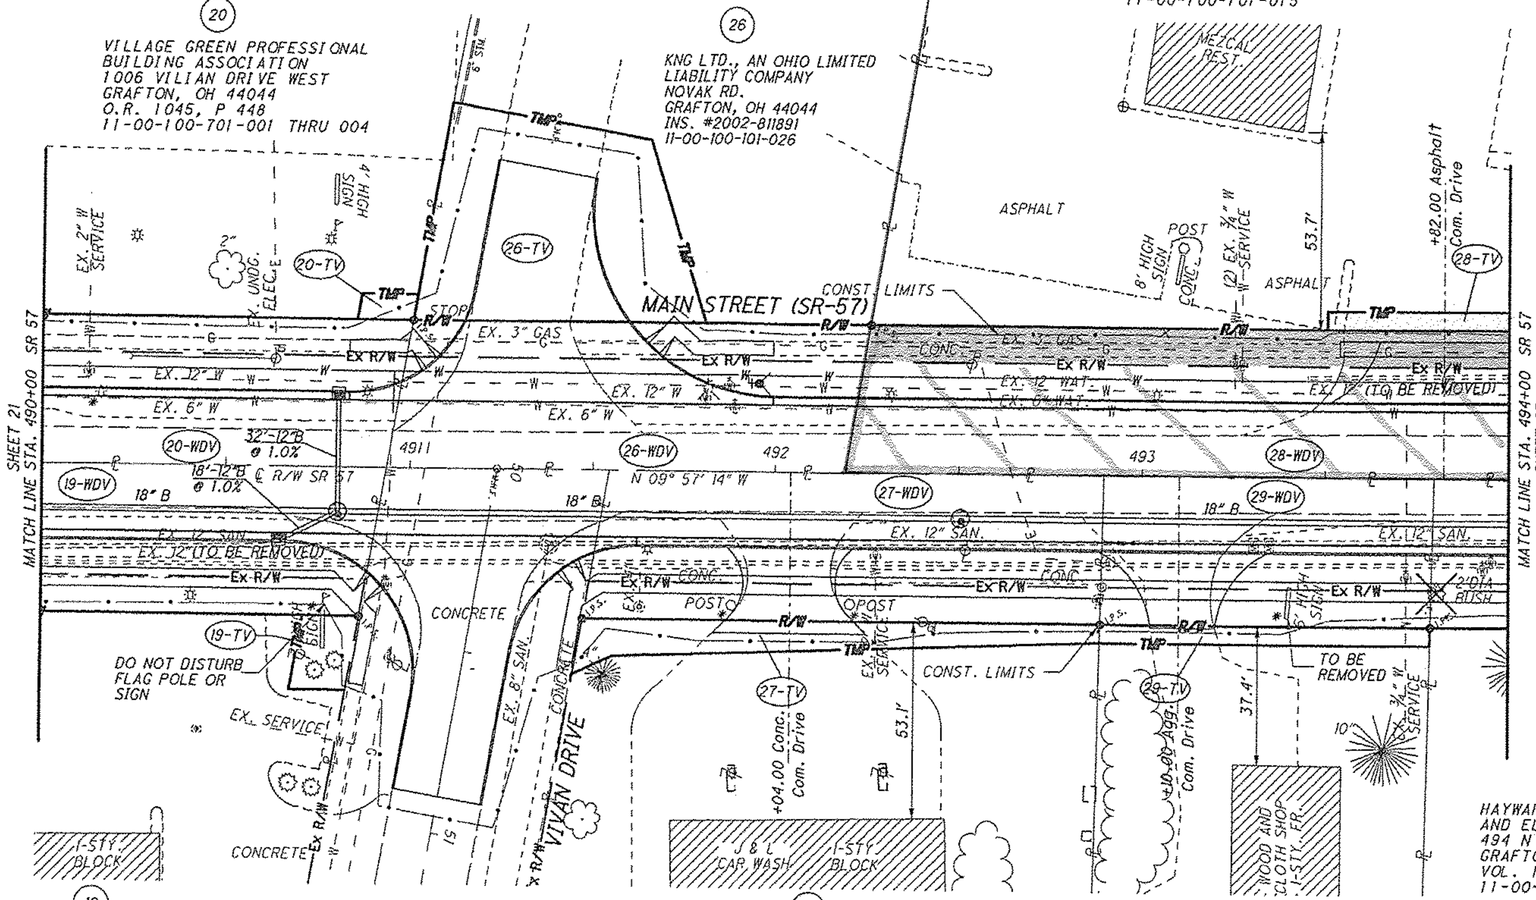

NOTES:

THE PROPOSED RIGHT OF WAY SHALL BE REFERENCED FROM THE CENTERLINE OF THE RIGHT OF WAY.

MONUMENTS REFERRED TO AS "IRON PINS SET" ARE 3/4 INCH DIAMETER 30 INCH LONG BARS WITH 1 1/2" INCH DIAMETER ALUMINUM CAP, MARKED POGGEMEYER DESIGN GROUP, ODOT SURVEYOR - 6537

* DENOTES R/W ENCOACHMENT.

REV. BY	DATE	DESCRIPTION

DATE COMPLETED: 01-05-11

HORIZONTAL SCALE IN FEET (0, 20, 40)

PID NO. 80993

R/W DESIGNER JJ
R/W REVIEWER KCD

RIGHT OF WAY TOPO SHEET
STA. 490+00.00 TO STA. 494+00.0

LOR-57-9.00

23/50

169/196

2/11/2011 1:27:36 PM
I:\2234\003\LOR\80993\row\sheets\TOPO\80993RT005.dgn