Scan # 47305

BASIS OF BEARING:

TOWNER BLVD. STREET DEDICATION PLAT AS RECORDED IN P.B. 25 PG. 61 OF THE LORAIN COUNTY RECORDS.

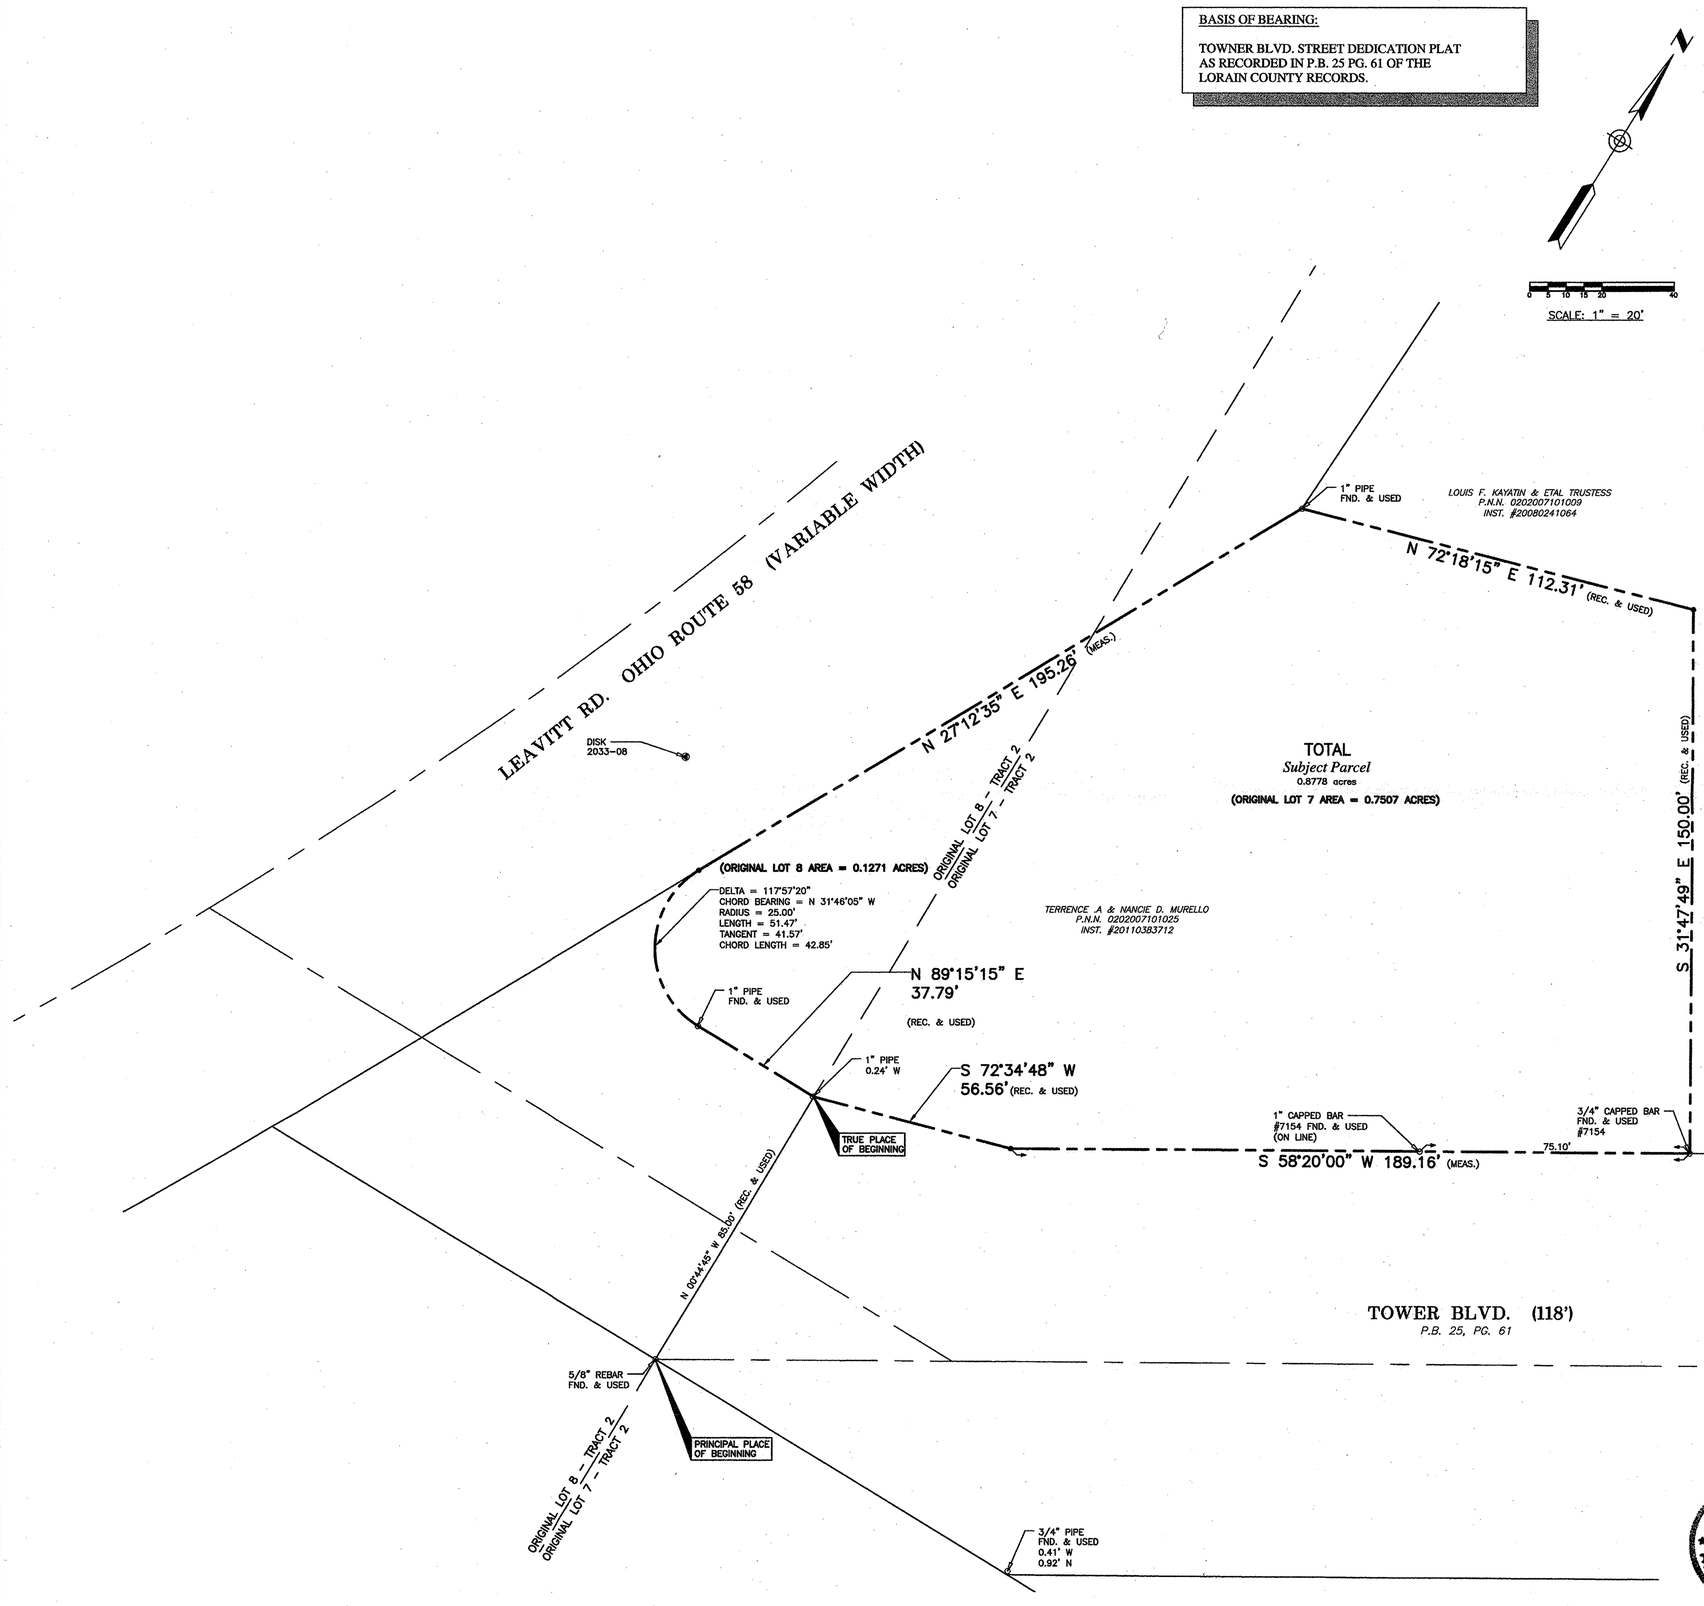

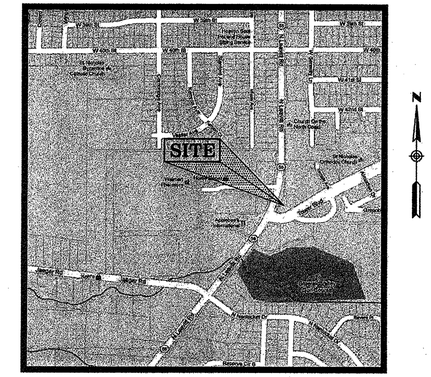

LOCATION MAP

SITUATED IN THE CITY OF LORAIN, COUNTY OF LORAIN, STATE OF OHIO AND KNOWN AS BEING PART OF ORIGINAL LOT 7 AND PART OF ORIGINAL LOT 8, TRACT 2 OF FORMER TOWNSHIP OF BLACK RIVER

-008-107-068
02-02-007-101-059

APPROVED
LORAIN CO.
MAP DEPT
DATE 3-26-13
PAGE 2-02-007A
BY R. MANNES
#13-02677-D

STATE OF OHIO
LOUIS J. GIFFELS
7790
REGISTERED
PROFESSIONAL SURVEYOR

I HEREBY CERTIFY THAT AN ACTUAL FIELD SURVEY WAS MADE BY ME OR UNDER MY SUPERVISION IN ACCORDANCE WITH CHAPTER 4733-37 OF THE OHIO ADMINISTRATIVE CODE.

LOUIS J. GIFFELS Reg. No. 7790 — DATE 3/25/2013

REVISIONS

GBC DESIGN, INC.
565 White Pond Dr. Akron, OH 44320
Phone 330-836-0226 Fax 330-836-0768

DEVILLE DEVELOPMENTS
3951 CONVENIENCE CIRCLE NW, SUITE 301
CANTON, OH 44718

4501 LEAVITT RD
LORAIN COUNTY, LORAIN OHIO

BOUNDARY SURVEY

DRAWN BY: B.C.

DATE: MARCH 18, 2013

PROJECT NO. 46041

DRAWING NO. 1 OF 1