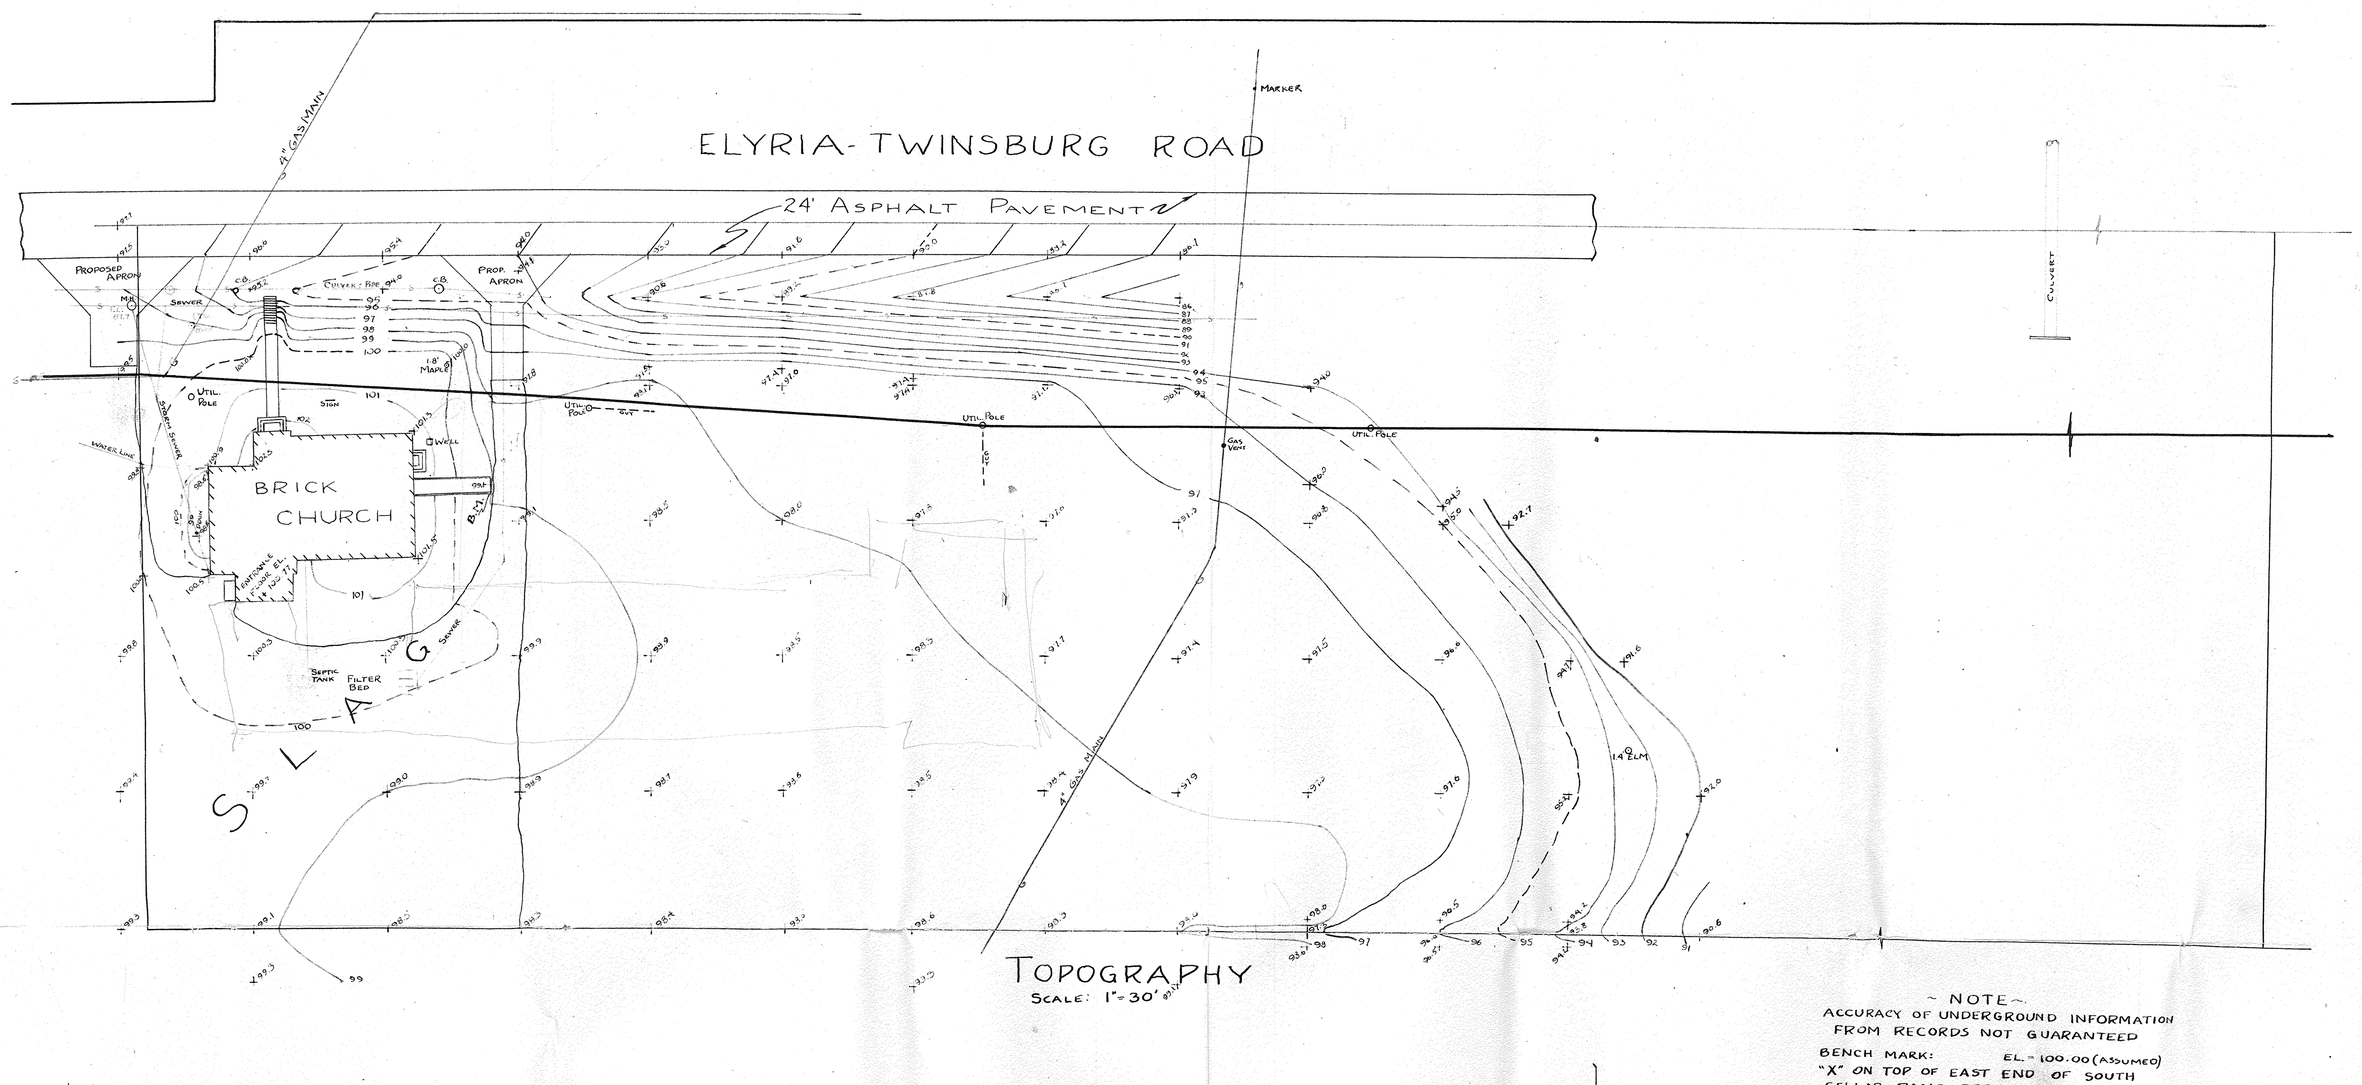

TOPOGRAPHY
SCALE: 1"=30'

~ NOTE ~
ACCURACY OF UNDERGROUND INFORMATION FROM RECORDS NOT GUARANTEED
BENCH MARK: EL. = 100.00 (ASSUMED)
"X" ON TOP OF EAST END OF SOUTH CELLAR RAMP RETAINING WALL - EAST BASEMENT ENTRANCE TO CHURCH

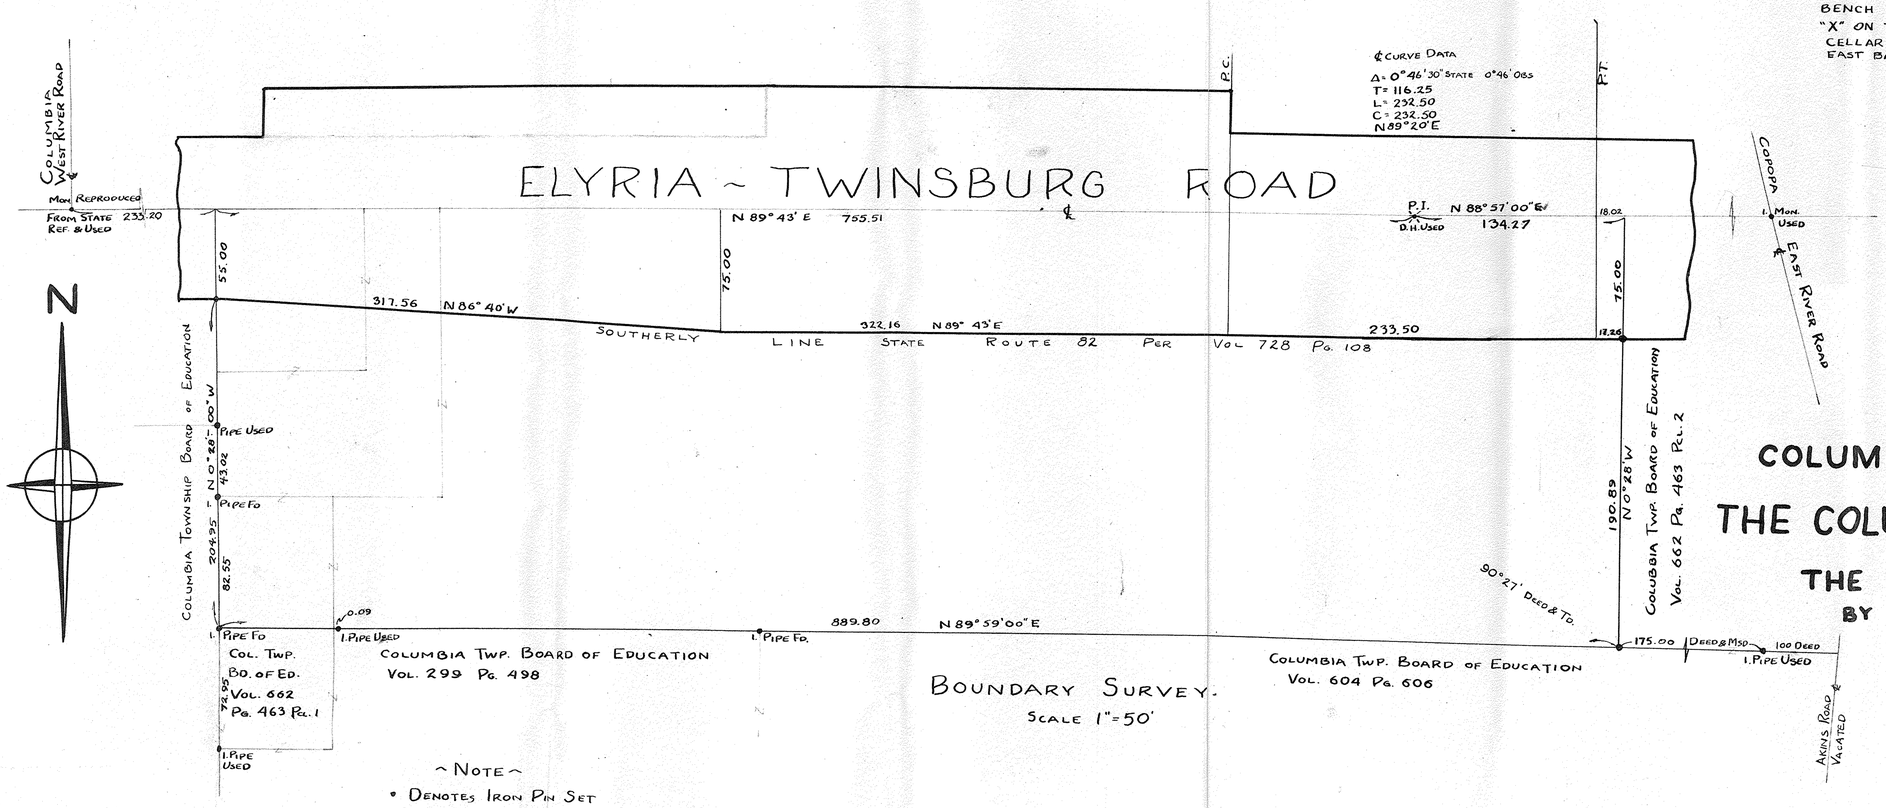

BOUNDARY SURVEY.
SCALE 1"=50'

~ NOTE ~
• DENOTES IRON PIN SET

SURVEY OF PART OF COLUMBIA TOWNSHIP LOT Nº46 FOR THE COLUMBIA METHODIST CHURCH

BY THE HENRY G. REITZ ENG. CO.

BY Paul T. Sayler PRES.

JUNE 1959

8