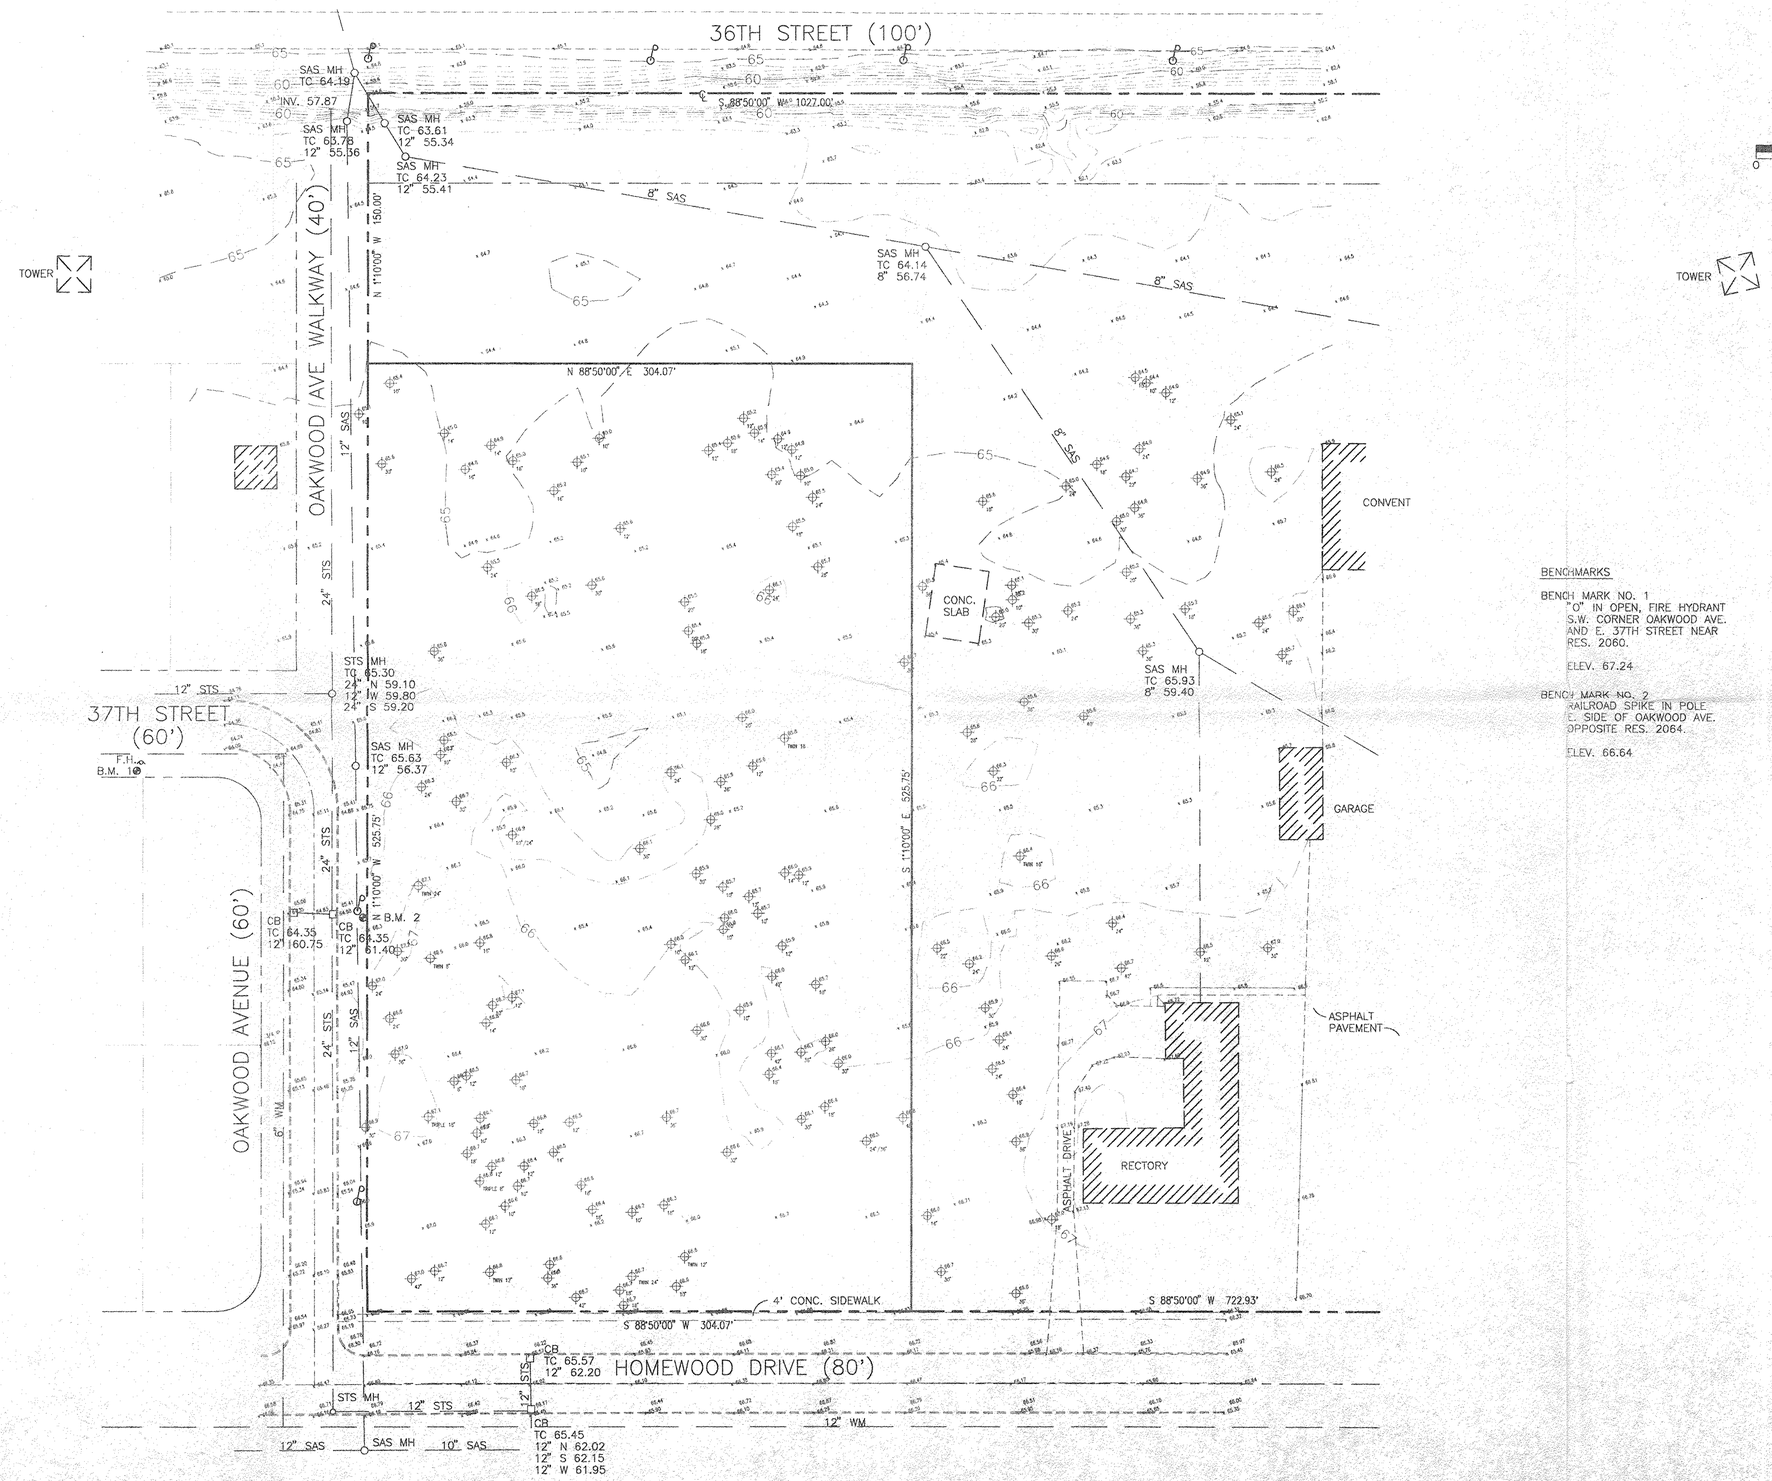

SCALE: 1" = 40'

SCALE IN FEET
0 20 40 80

BENCHMARKS

BENCH MARK NO. 1
"O" IN OPEN, FIRE HYDRANT
S.W. CORNER OAKWOOD AVE.
AND E. 37TH STREET NEAR
RES. 2060.

ELEV. 67.24

BENCH MARK NO. 2
RAILROAD SPIKE IN POLE
E. SIDE OF OAKWOOD AVE.
OPPOSITE RES. 2064.

ELEV. 66.64

REVISED:
5/7/98 – REVISED BOUNDARY
JAF

John Hancock & Associates
INCORPORATED
ENGINEERS – SURVEYORS
326 E. MARKET STREET SANDUSKY, OHIO 44870
(419) 625-7838

BOUNDARY AND TOPOGRAPHIC SURVEY
LORAIN PUBLIC LIBRARY
PART OF ORIGINAL SHEFFIELD TOWNSHIP LOT NO. 99
CITY OF LORAIN, LORAIN COUNTY, OHIO

JOB NO.:	106898
DRN BY:	JRK, TSH
FILE NO.:	106898
DATE:	04/14/98
SCALE:	1" = 40'
SHEET NO.:	2 OF 2