06-24-099-000-
L-116 Scan# 17479

STATE JOB NUMBER	F.H.W.A. DISTRICT	STATE	PROJECT	
03341(0)	5	OHIO	M-9C16 (1)	

75/75

9/9

LORAIN COUNTY
CITY OF ELYRIA
LOR-INDUSTRIAL PARKWAY SEC.II
R/W PLANS

PENN CENTRAL CORPORATION ~ EASEMENT DESCRIPTION							
Type	Parcel	Course	Distance	Bearing	Arc Length	Radius	Area
Highway	101A	L-B	82.57'	S89°06'15"E			12,386 S.F. or 0.284 Ac
		B-C	187.67'	S37°50'05"W			
		C-M	82.57'	N89°06'15"W			
		M-L	187.67'	N37°50'05"E			

CONSOLIDATED RAIL CORPORATION ~ EASEMENT DESCRIPTION							
Type	Parcel	Course	Distance	Bearing	Arc Length	Radius	Area
Highway	101	A-L	21.28'	S89°06'15"E			3,190 S.F. or 0.073Ac
		L-M	187.67'	S37°50'05"W			
		M-D	21.27'	N89°06'15"W			
		D-E	182.13'	N37°50'05"E			
		E-A	ch=5.53'	N37°44'03"E	5.53'	1574.87'	
Temporary	101 T	D-F	52.55'	S89°06'15"E			1,925 S.F. or 0.044 Ac
		F-G	61.58'	S37°50'05"W			
		G-H	42.00'	N52°09'55"W			
		H-D	30.00'	N37°50'05"E			
Temporary	101 T-1	A-I	ch=438.81'	N30°29'12"E	440.31'	1574.87'	18,065 S.F. or 0.415 Ac
		I-J	42.00'	S67°31'22"E			
		J-K	ch=418.77'	S29°55'04"W	419.95'	1616.87'	
		K-A	52.61'	N89°06'15"W			

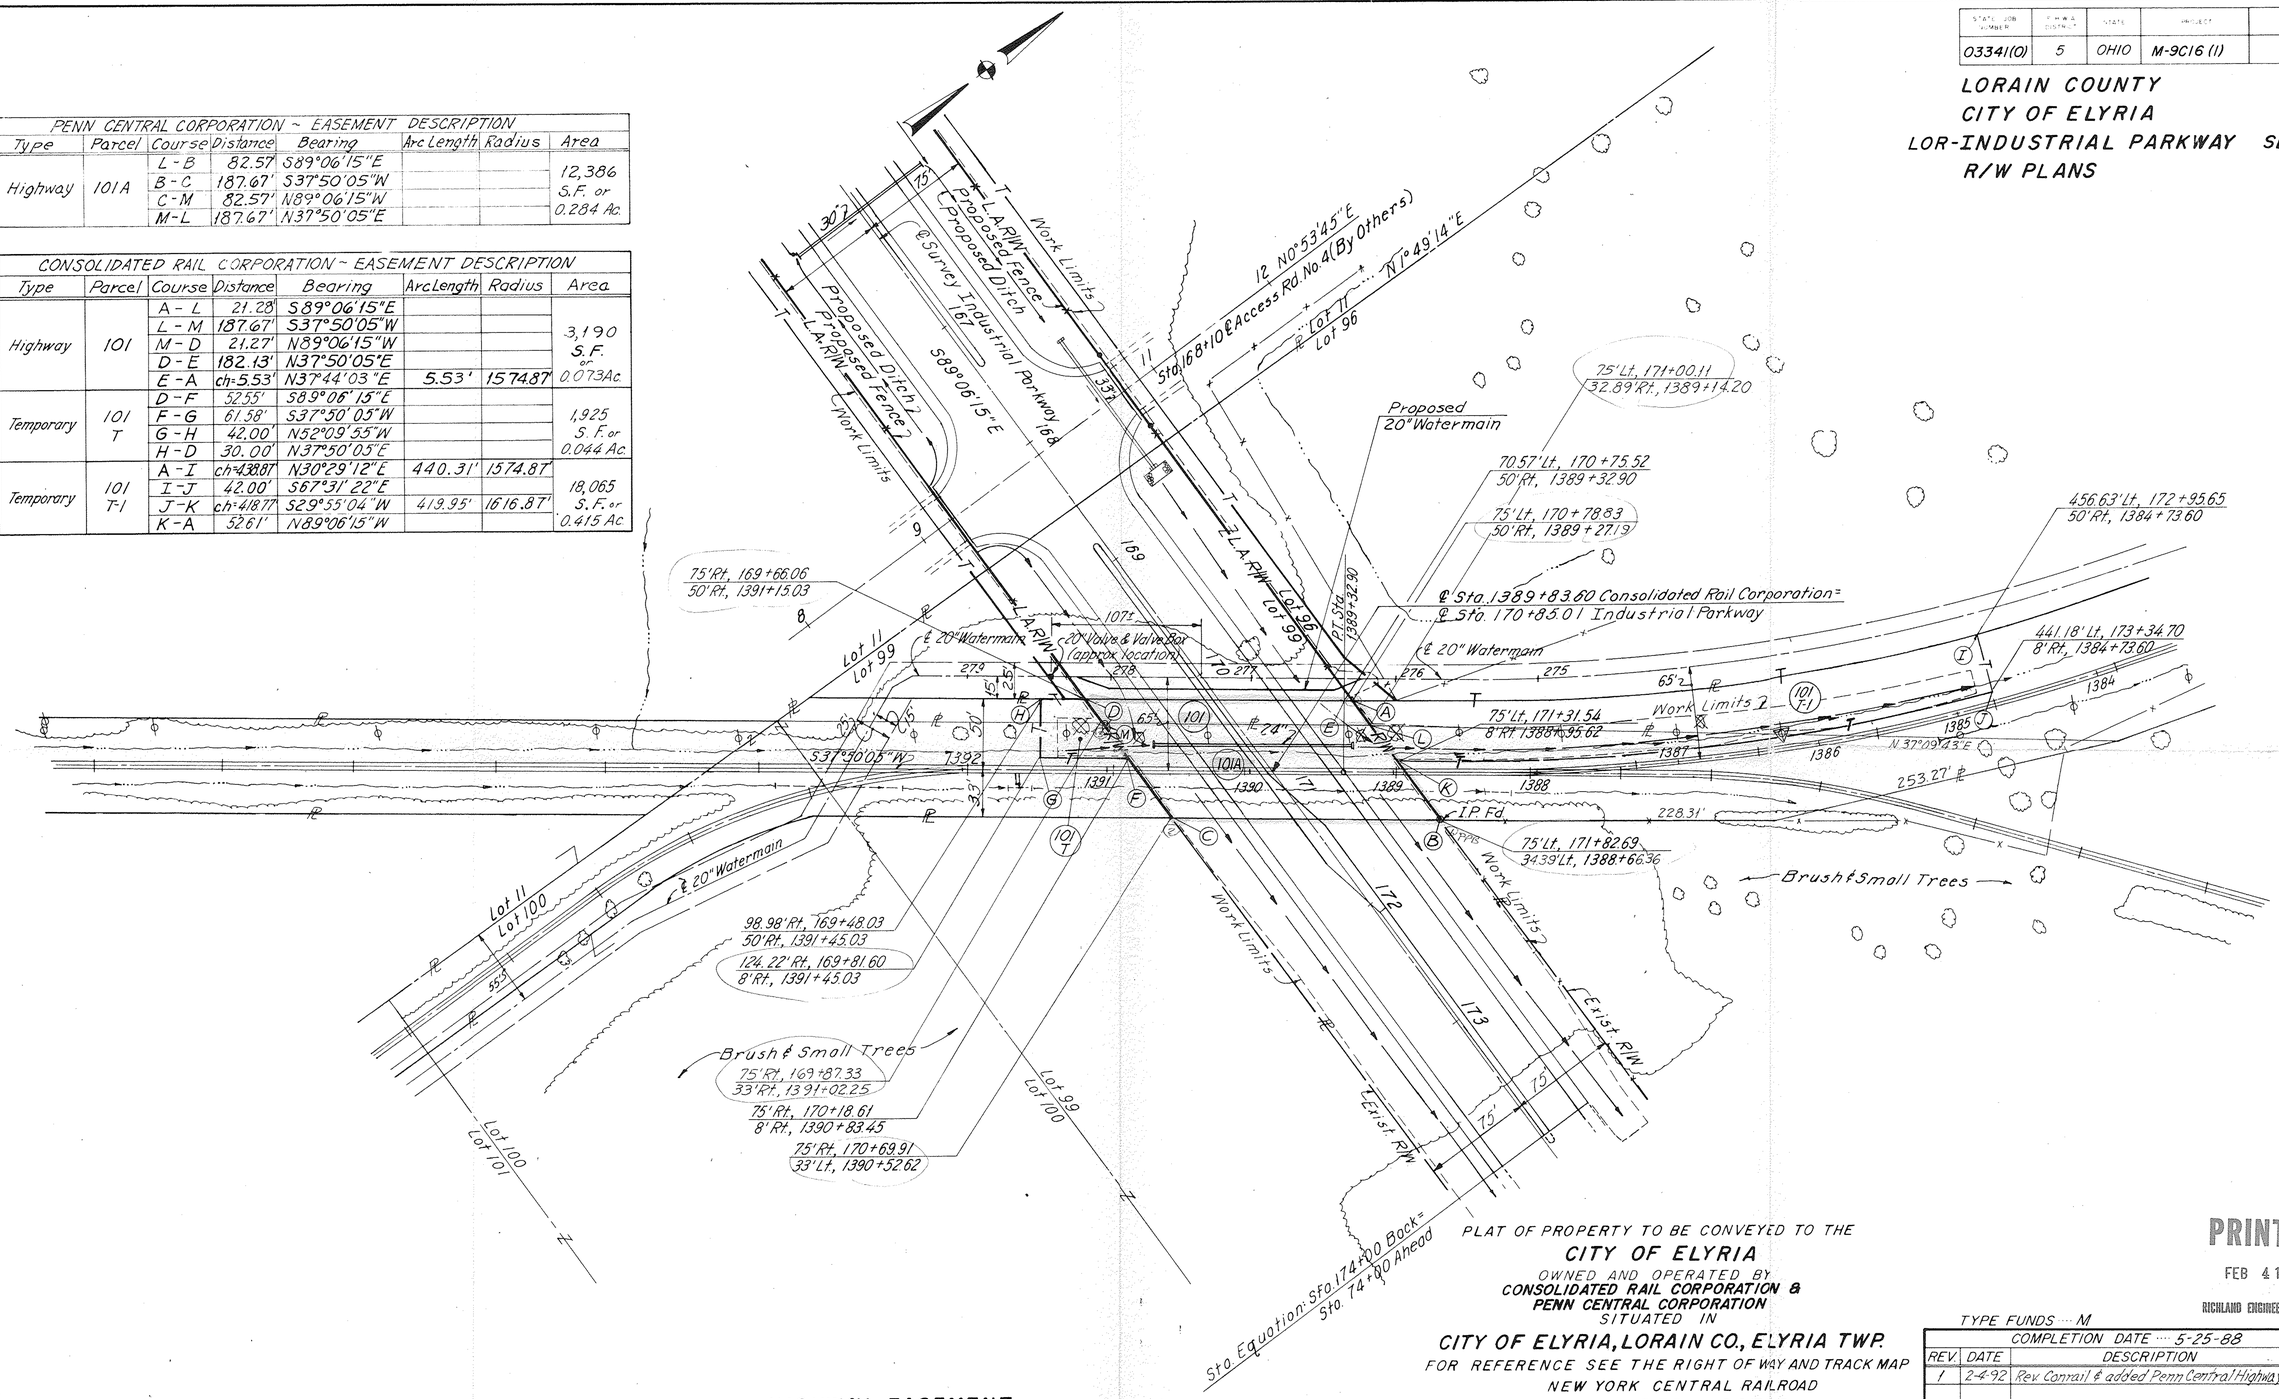

HIGHWAY EASEMENT

0 50 100

PLAT OF PROPERTY TO BE CONVEYED TO THE

CITY OF ELYRIA

OWNED AND OPERATED BY
CONSOLIDATED RAIL CORPORATION &
PENN CENTRAL CORPORATION
SITUATED IN

CITY OF ELYRIA, LORAIN CO., ELYRIA TWP.

FOR REFERENCE SEE THE RIGHT OF WAY AND TRACK MAP
NEW YORK CENTRAL RAILROAD
NUMBER V.207/2

PRINTED
FEB 4 1992
RICHLAND ENGINEERING LTD.

TYPE FUNDS ···· M

COMPLETION DATE ···· 5-25-88

REV.	DATE	DESCRIPTION	
1	2-4-92	Rev. Conrail & added Penn Central Highway Easmt.	