Scan # 47495

DATE: April 16, 2013

BOUNDARY SURVEY
FOR

THE ESTATE OF MARY ANN BERTHOLD

SITUATED IN THE VILLAGE OF SHEFFIELD, COUNTY OF LORAIN
AND STATE OF OHIO, AND KNOWN AS BEING PART OF
ORIGINAL LOT NO. 72

H.N. 4653 East River Road

SCALE 1" = 80 ft

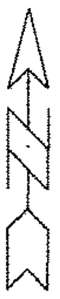

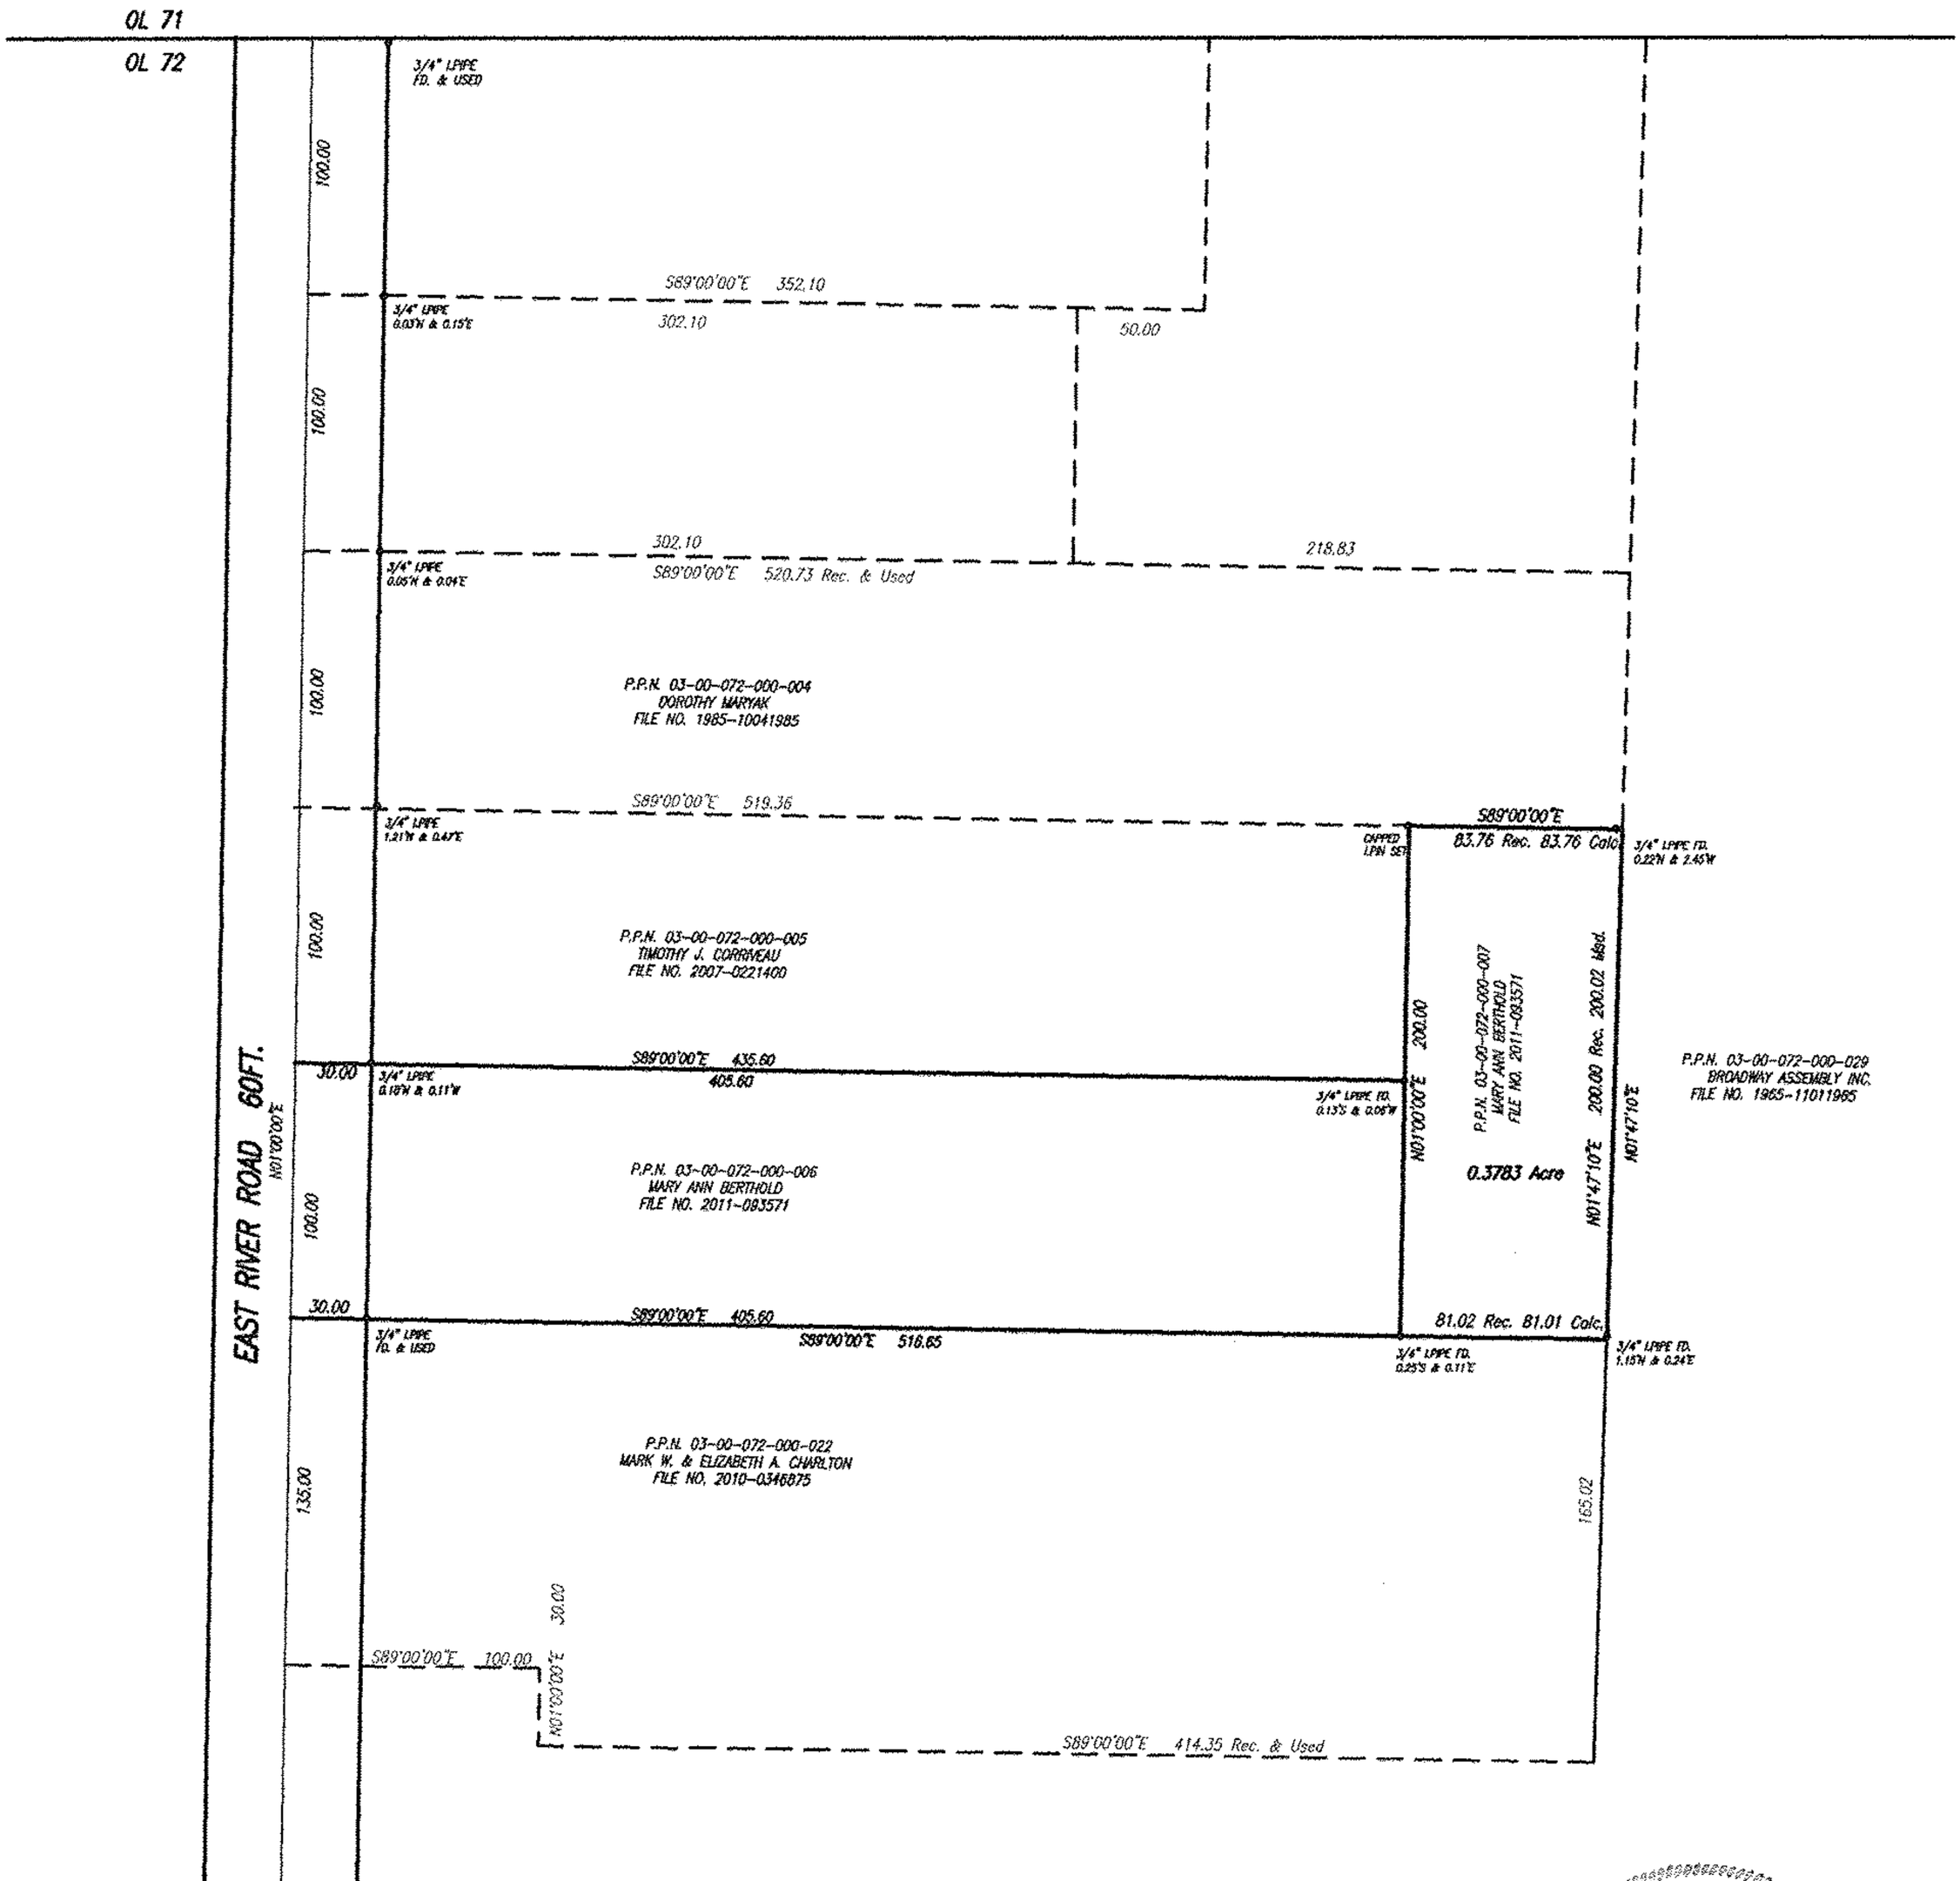

APPROVED
LORAIN CO.
MAP DEPT
DATE 5-7-13
PAGE 3-00-071-A
BY R. MAINES
13-02725-D

072
03-00-~~072~~-000-007

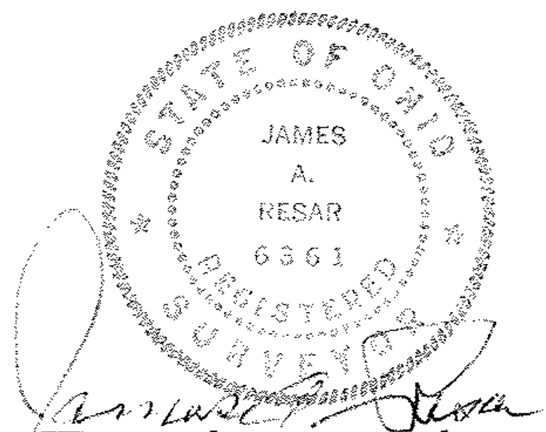

J.A.R. Engineering
& Surveying, Inc.
24629 DETROIT ROAD WESTLAKE, OHIO 44145
Phone:(440)-871-8345

C:\Documents and Settings\mrabatin\My Documents\Berthold-Sheffield Village\dwg\BASE.DWG, 11X17, 5/2/2013 2:21:02 PM, 1:1