EASEMENT EXHIBIT

for

JEREMY SOPKO & SCOTT RAYBUCK

SITUATED IN THE CITY OF AVON, COUNTY OF LORAIN AND STATE OF OHIO
AND KNOWN AS BEING PART OF ORIGINAL AVON TOWNSHIP SECTION NUMBER 23

Scan #47004

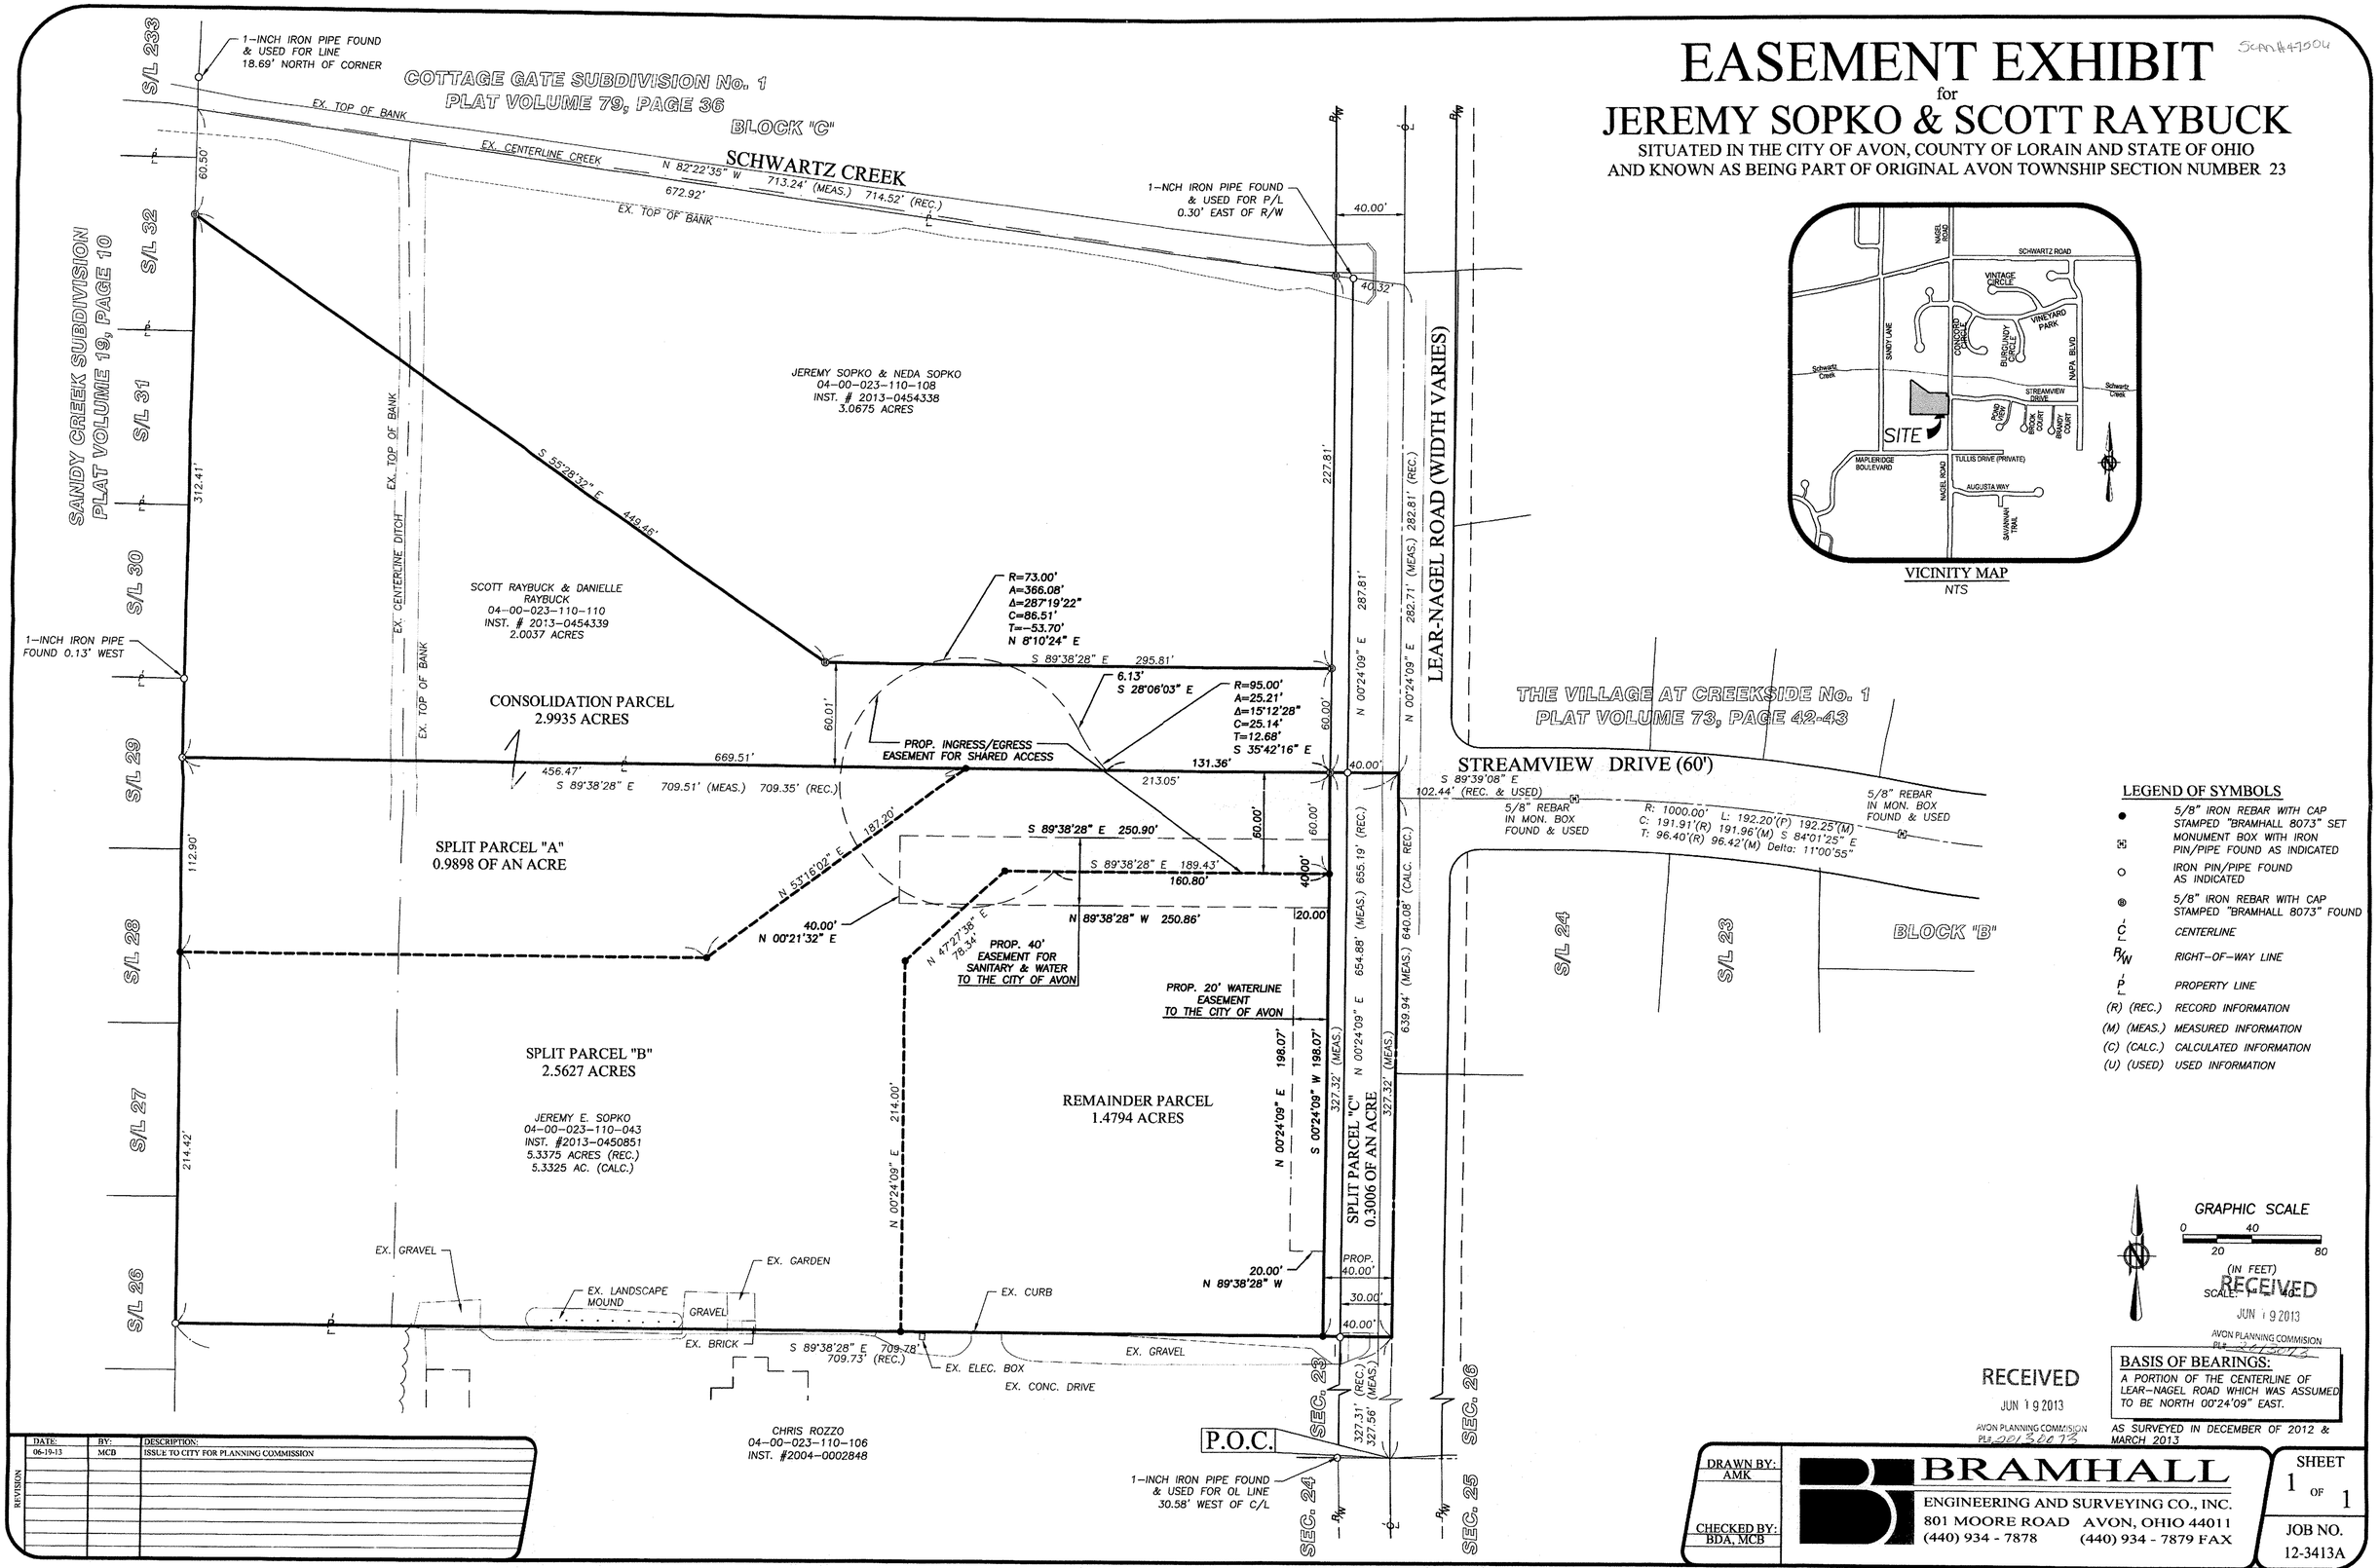

REVISION	DATE:	BY:	DESCRIPTION:
	06-19-13	MCB	ISSUE TO CITY FOR PLANNING COMMISSION