02-01-004.115-003
004
005

SCAN # 47538

Lorain County, Ohio
Lorain City
Original Black River Twp.
Part of Original Lot #4
Selah Chamberlain Trustee Subdivision
PP# 02-01-004-115-001

References:
Selah Chamberlain Trustee Subdivsion V. 2, Pg. 11

Library easement Deed File #212 as recorded at the Lorain City Auditors office.

Streator Park Deed Vol. 73, Pg 334,335 recorded at the Lorain County Recorder office.

Survey of parcel 0201004114014 by Schafer, Hura and Associates, 2004, kept on electronic file at the Lorain County Engineers office.

Survey of parcel 0201004111003 thru 009, kept on electronic file at the Lorain County Engineers office.

Survey of parcel 0201003116001 and 0201003125013 by Pat McGannon kept on electronic file at Lorain County Engineers office.

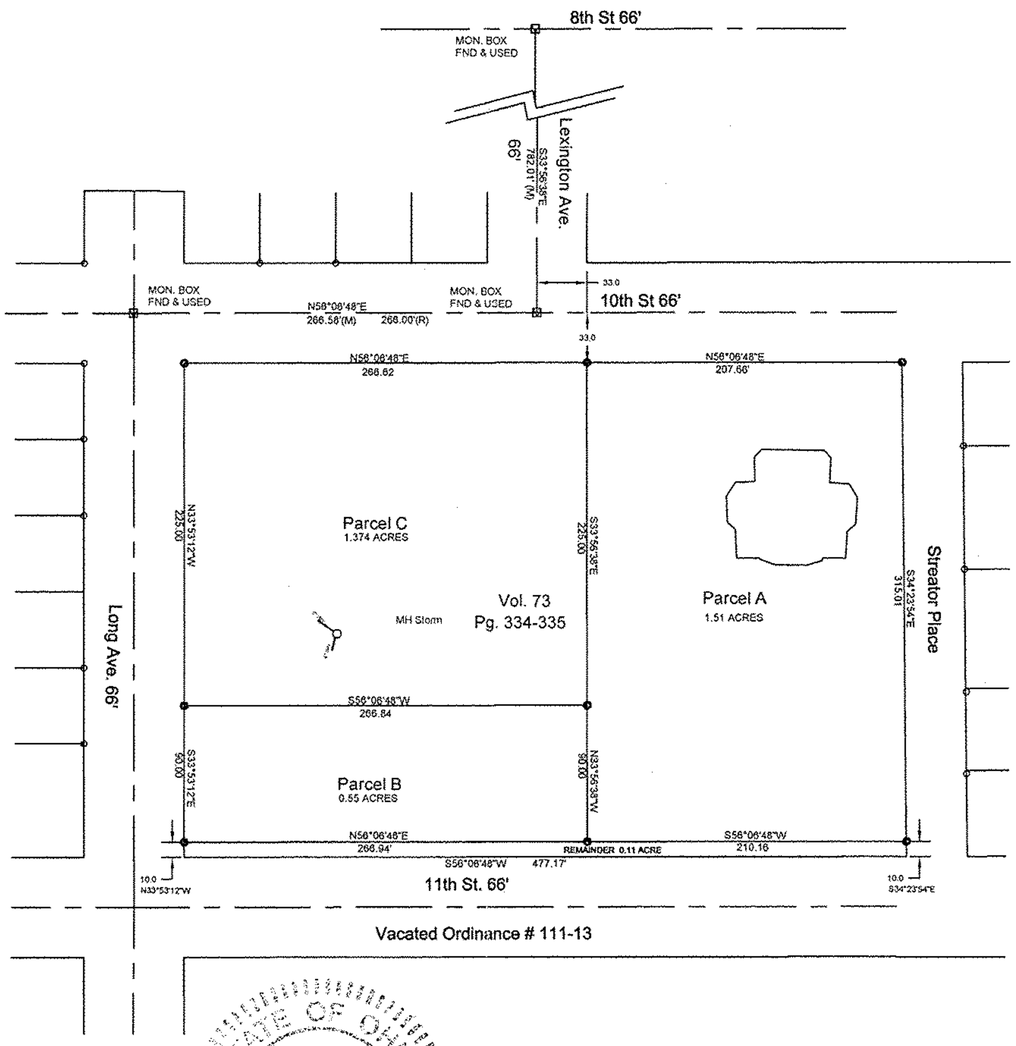

Field surveyed January 28 & 29, 2013
by Douglas Hasel P.S. 8412

Basis of bearing is grid north,
Ohio North Zone NAD 83

STATE OF OHIO
DOUGLAS A. HASEL
8412
REGISTERED
PROFESSIONAL SURVEYOR

Note: Only copies signed in red ink shall be considered valid.

Douglas A. Hasel P.S. 8412

No 03136
APPROVED
LORAIN CO.
MAP DEPT.
DATE 6/10/13
PARCEL 2-01-004-B
BY T. SULLIVAN
JOB # 13-03136

- -MONUMENT BOX FOUND
- -5/8" REBAR SET
- -IP FOUND

Graphic Scale 1" = 100'
0 50 100

DESCRIPTION	DATE	BY
Vacation of W.11th Street	05/31/2013	DAH

REVISIONS

Date:
Drawn By:
CH'D By:

CITY OF LORAIN
ENGINEERING DEPARTMENT
200 W. ERIE AVE.
4RTH FLOOR
LORAIN, OHIO 44052
PH (440) 204-2003
FAX (440) 204-2522

LOT SPLIT CITY OF LORAIN
STREATOR PARK
BETWEEN 10TH AND 11TH STREET
SELAH CHAMBERLAIN SUBDIVISION
VOLUME 2 PAGE 11
CITY OF LORAIN
COUNTY OF LORAIN, STATE OF OHIO

1/1