Scan # 47590

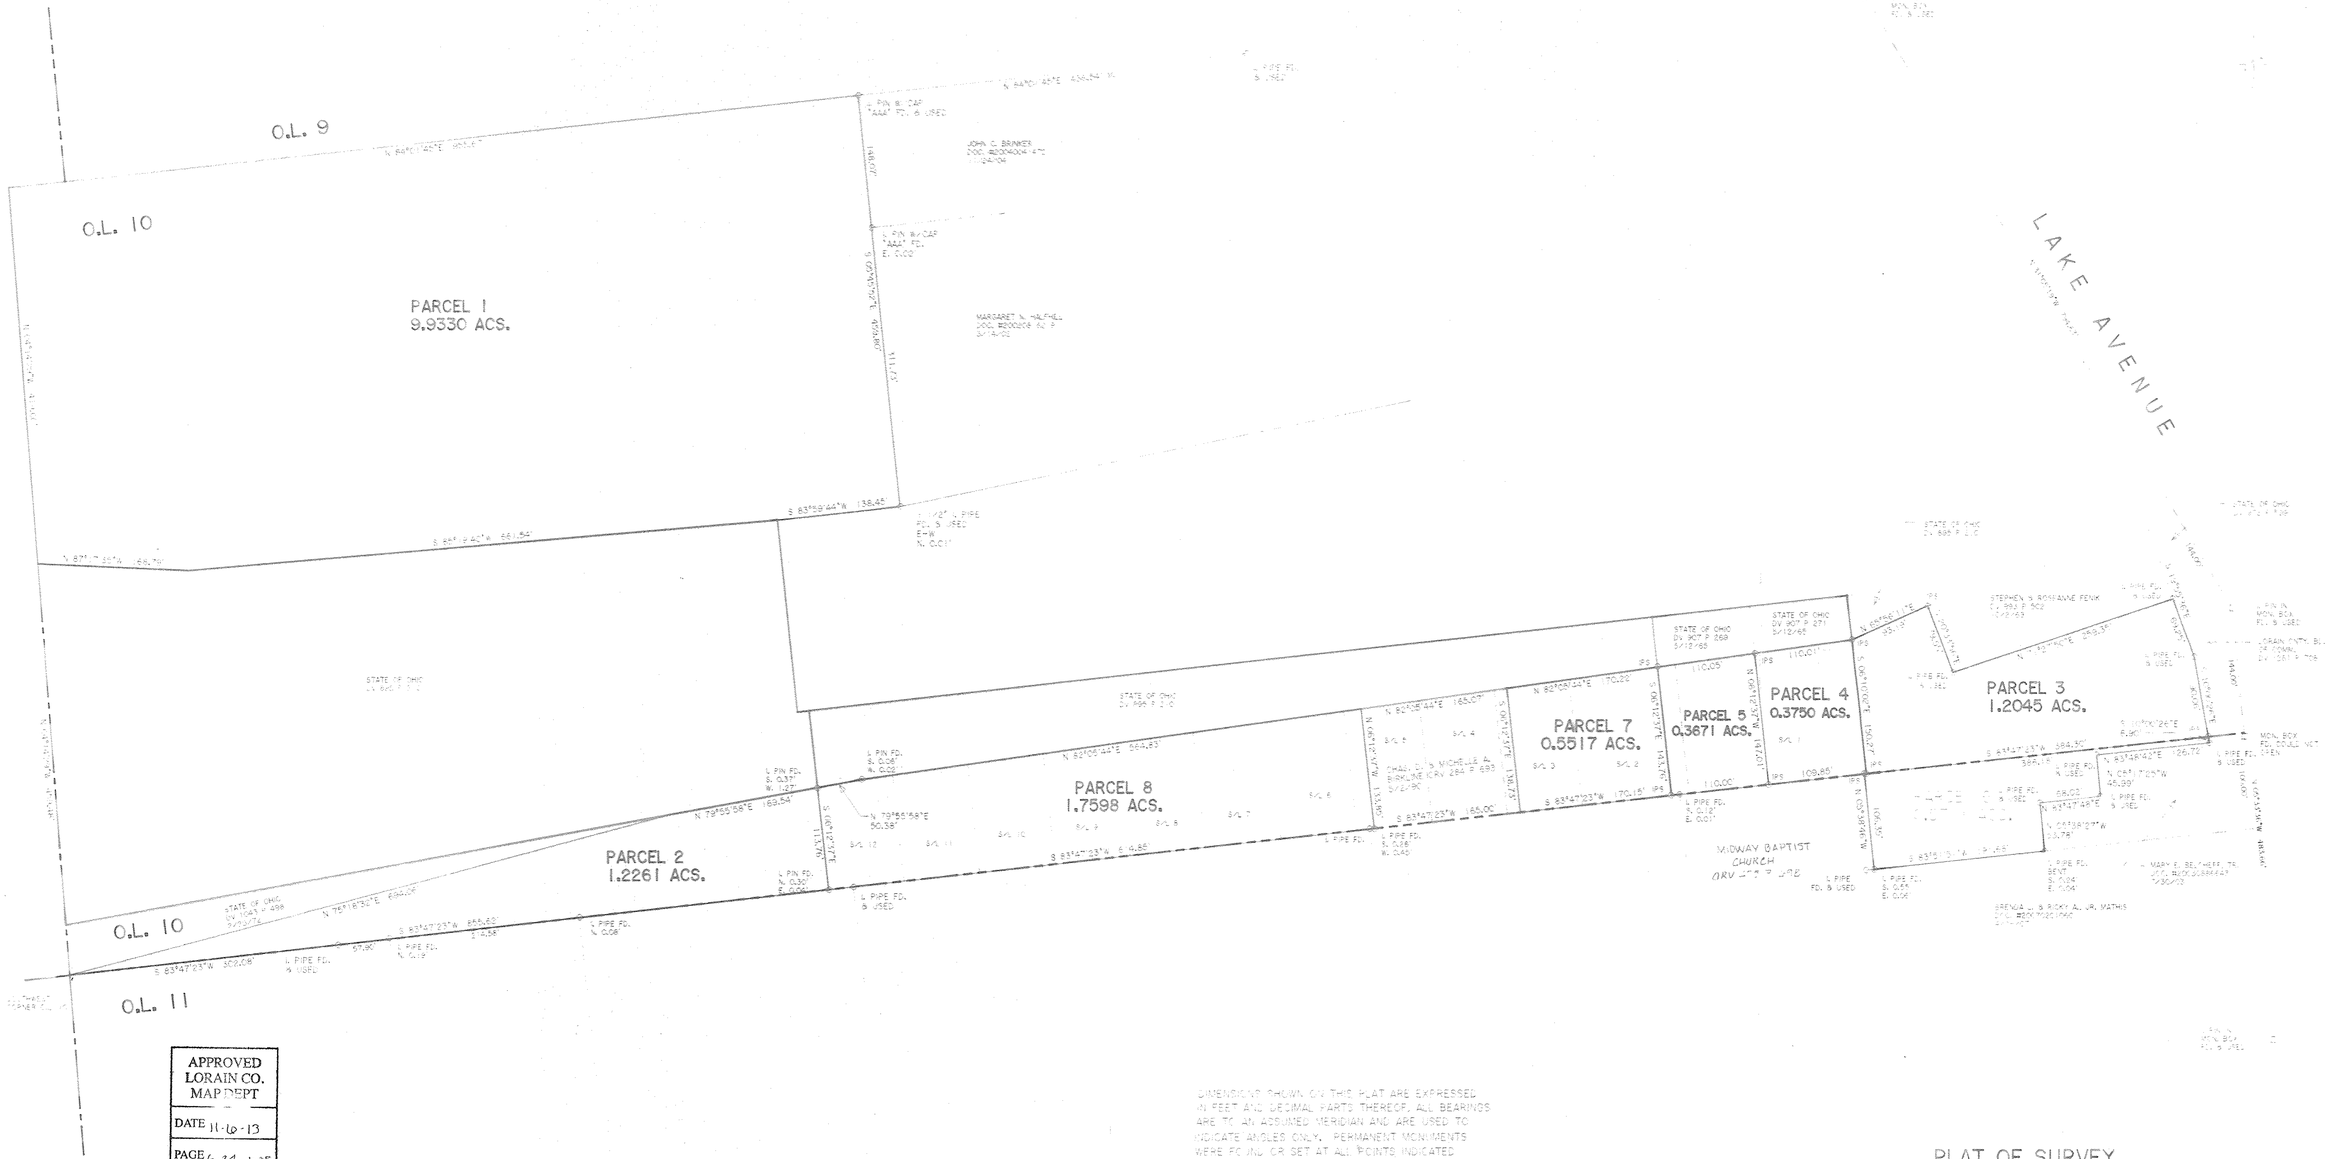

APPROVED LORAIN CO. MAP DEPT
DATE 11-6-13
PAGE 6-24, 6-25
BY R. MAURES
#13-02833 A

06-23-011-101-060
06-23-010-101-052, -050, -051
06-23-010-102-019, -021, -025, -026

THOMAS SIMON & ASSOCIATES, INC.
PROFESSIONAL LAND SURVEYORS
[illegible] SOUTH [illegible] STREET
ELYRIA, OHIO 44035
(440) [illegible]
FAX [illegible]

BASIS OF BEARINGS IS THE CENTERLINE OF LAKE AVENUE (NORTH 81°05'18" WEST). IRON PINS SET ARE 5/8" DIAMETER, 30" LONG WITH PLASTIC CAPS "T. SIMON, S-7775".

DIMENSIONS SHOWN ON THIS PLAT ARE EXPRESSED IN FEET AND DECIMAL PARTS THEREOF. ALL BEARINGS ARE TO AN ASSUMED MERIDIAN AND ARE USED TO INDICATE ANGLES ONLY. PERMANENT MONUMENTS WERE FOUND OR SET AT ALL POINTS INDICATED HEREON, ALL OF WHICH I CERTIFY TO BE CORRECT.

STATE OF OHIO
THOMAS A. SIMON
S-7775
REGISTERED PROFESSIONAL SURVEYOR

THOMAS A. SIMON
REG. PROFESSIONAL SURVEYOR
NO. S-7775

PLAT OF SURVEY
FOR
CONSETTA OLEKSA & MARY E. BELCHEFF, TR.

[illegible]