Scan # 47614

LOR-57-9.00

ORIGINAL EATON TOWNSHIP LOTS 98, 99, 100
EATON TOWNSHIP
VILLAGE OF GRAFTON
LORAIN COUNTY, OHIO

APPROVED
LORAIN CO.
MAP DEPT
DATE 12-23-13
PAGE 11-00-099-B
BY R. MAINES
#13-004608

11-00-099-000-424
-425

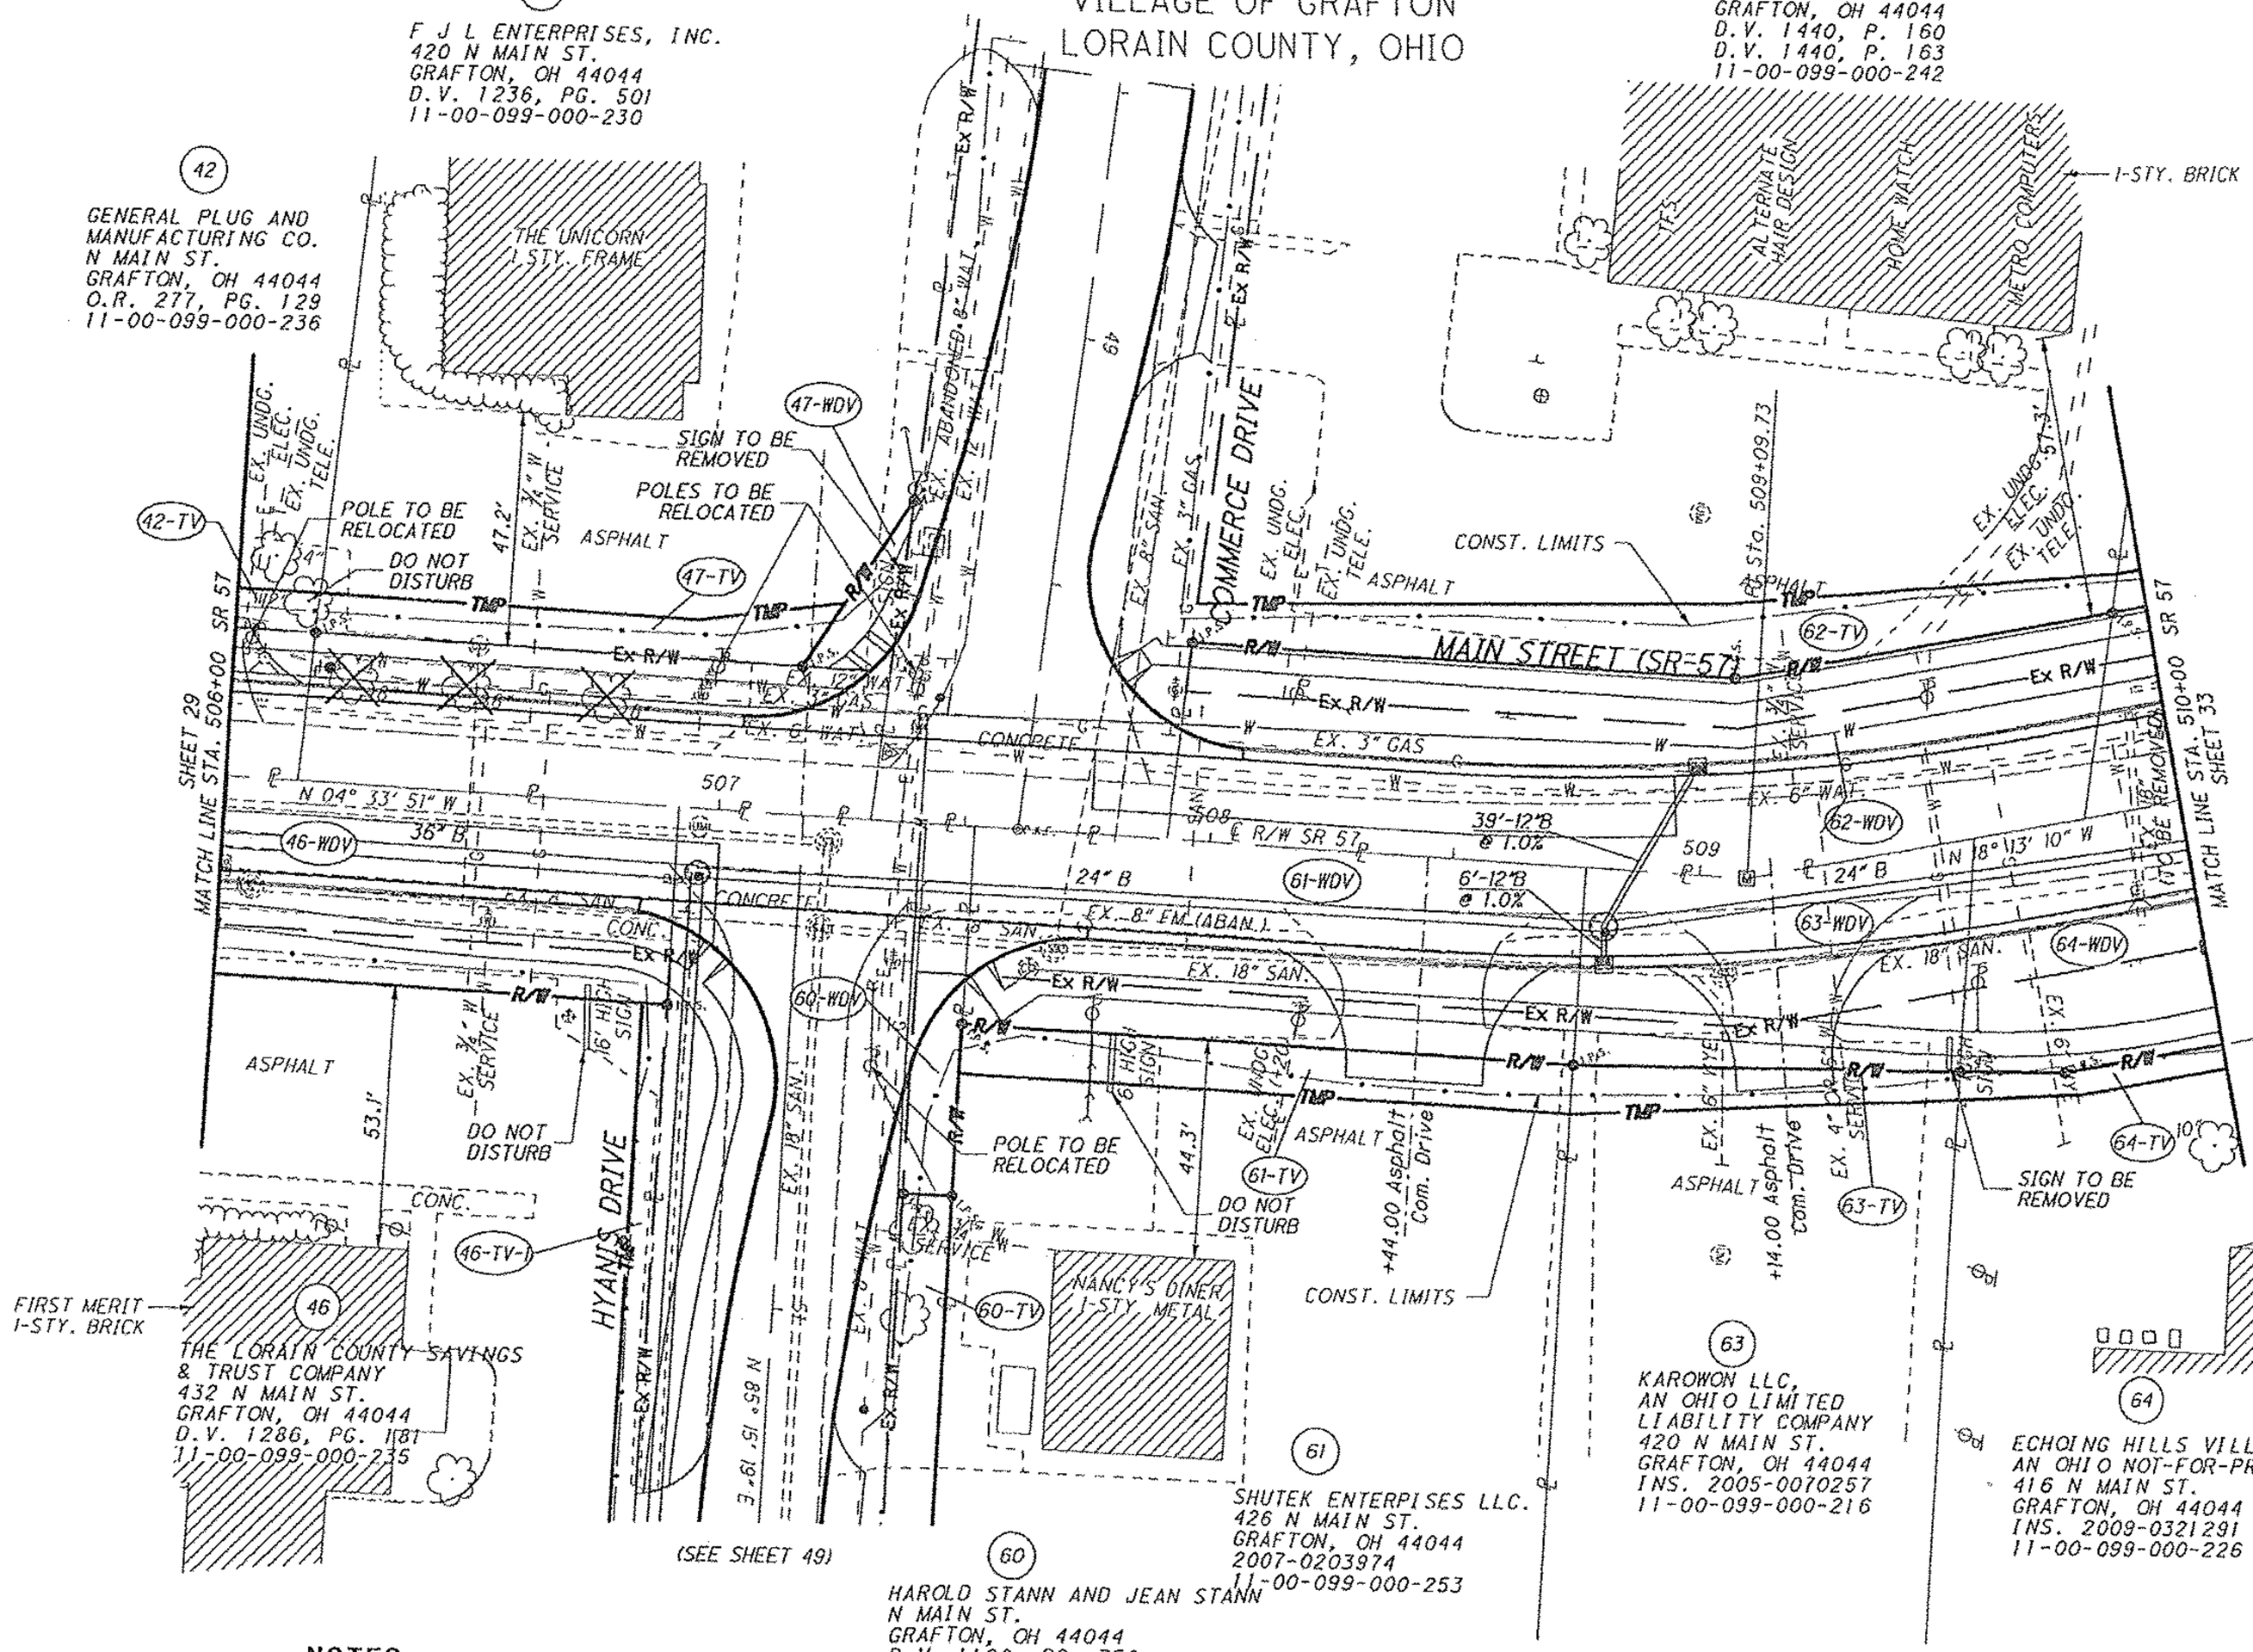

NOTES:

THE PROPOSED RIGHT OF WAY SHALL BE REFERENCED FROM THE CENTERLINE OF THE RIGHT OF WAY.

MONUMENTS REFERRED TO AS "IRON PINS SET" ARE ¾ INCH DIAMETER 30 INCH LONG BARS WITH 1½" INCH DIAMETER ALUMINUM CAP, MARKED POGGEMEYER DESIGN GROUP, ODOT SURVEYOR - 6537

* DENOTES R/W ENCOACHMENT.

REV. BY	DATE	DESCRIPTION

DATE COMPLETED: 01-05-11

HORIZONTAL SCALE IN FEET

PID NO. 80993

R/W DESIGNER JJ | R/W REVIEWER KCD

RIGHT OF WAY TOPO SHEET
STA. 506+00.00 TO STA. 510+00.0

LOR-57-9.00

31 / 50

177 / 196

I:\2234\003\LOR\80993\row\sheets\TOPO\80993RT009.dgn 2/11/2011 1:28:05 PM