05-00-030-000-063
064
065
066
Scan # 476621

REFERENCES

ODOT MILAN–ELYRIA ROAD S.H.(I.C.H.)288 SEC "SO. AMHERST" & SEC. "F" PET 6886 JAN 1930
ODOT LOR – 113 – 6.71 PID 7461 09/08/1998
ODOT LOR – 113 – 6.71 FIELD NOTES – WM. L. SPENCER etal
D.V. 99, P. 545 05/07/1906 ADELBERT B. & MAY E. ANNIS TO LORAIN & W. VIRGINIA RAILWAY CO.
D.V. 419 P. 158 07/22/1947 WILLIAM M. ANNIS TO ADAM SZEFCYK
D.V. 4, P. 357 09/18/1905 A. B. ANNIS TO A. S. CARR OIL & GAS LEASE
D.V. 635, P. 324 08/01/1955 LECHADJA SZEFCYK GAS PIPELINE RIGHT OF WAY OHIO FUEL GAS
D.V. 336, P. 560 11/15/1944 ELLWOOD E. KENNEDY TO ADAM SZEFCYK 21 1/2 ACRES

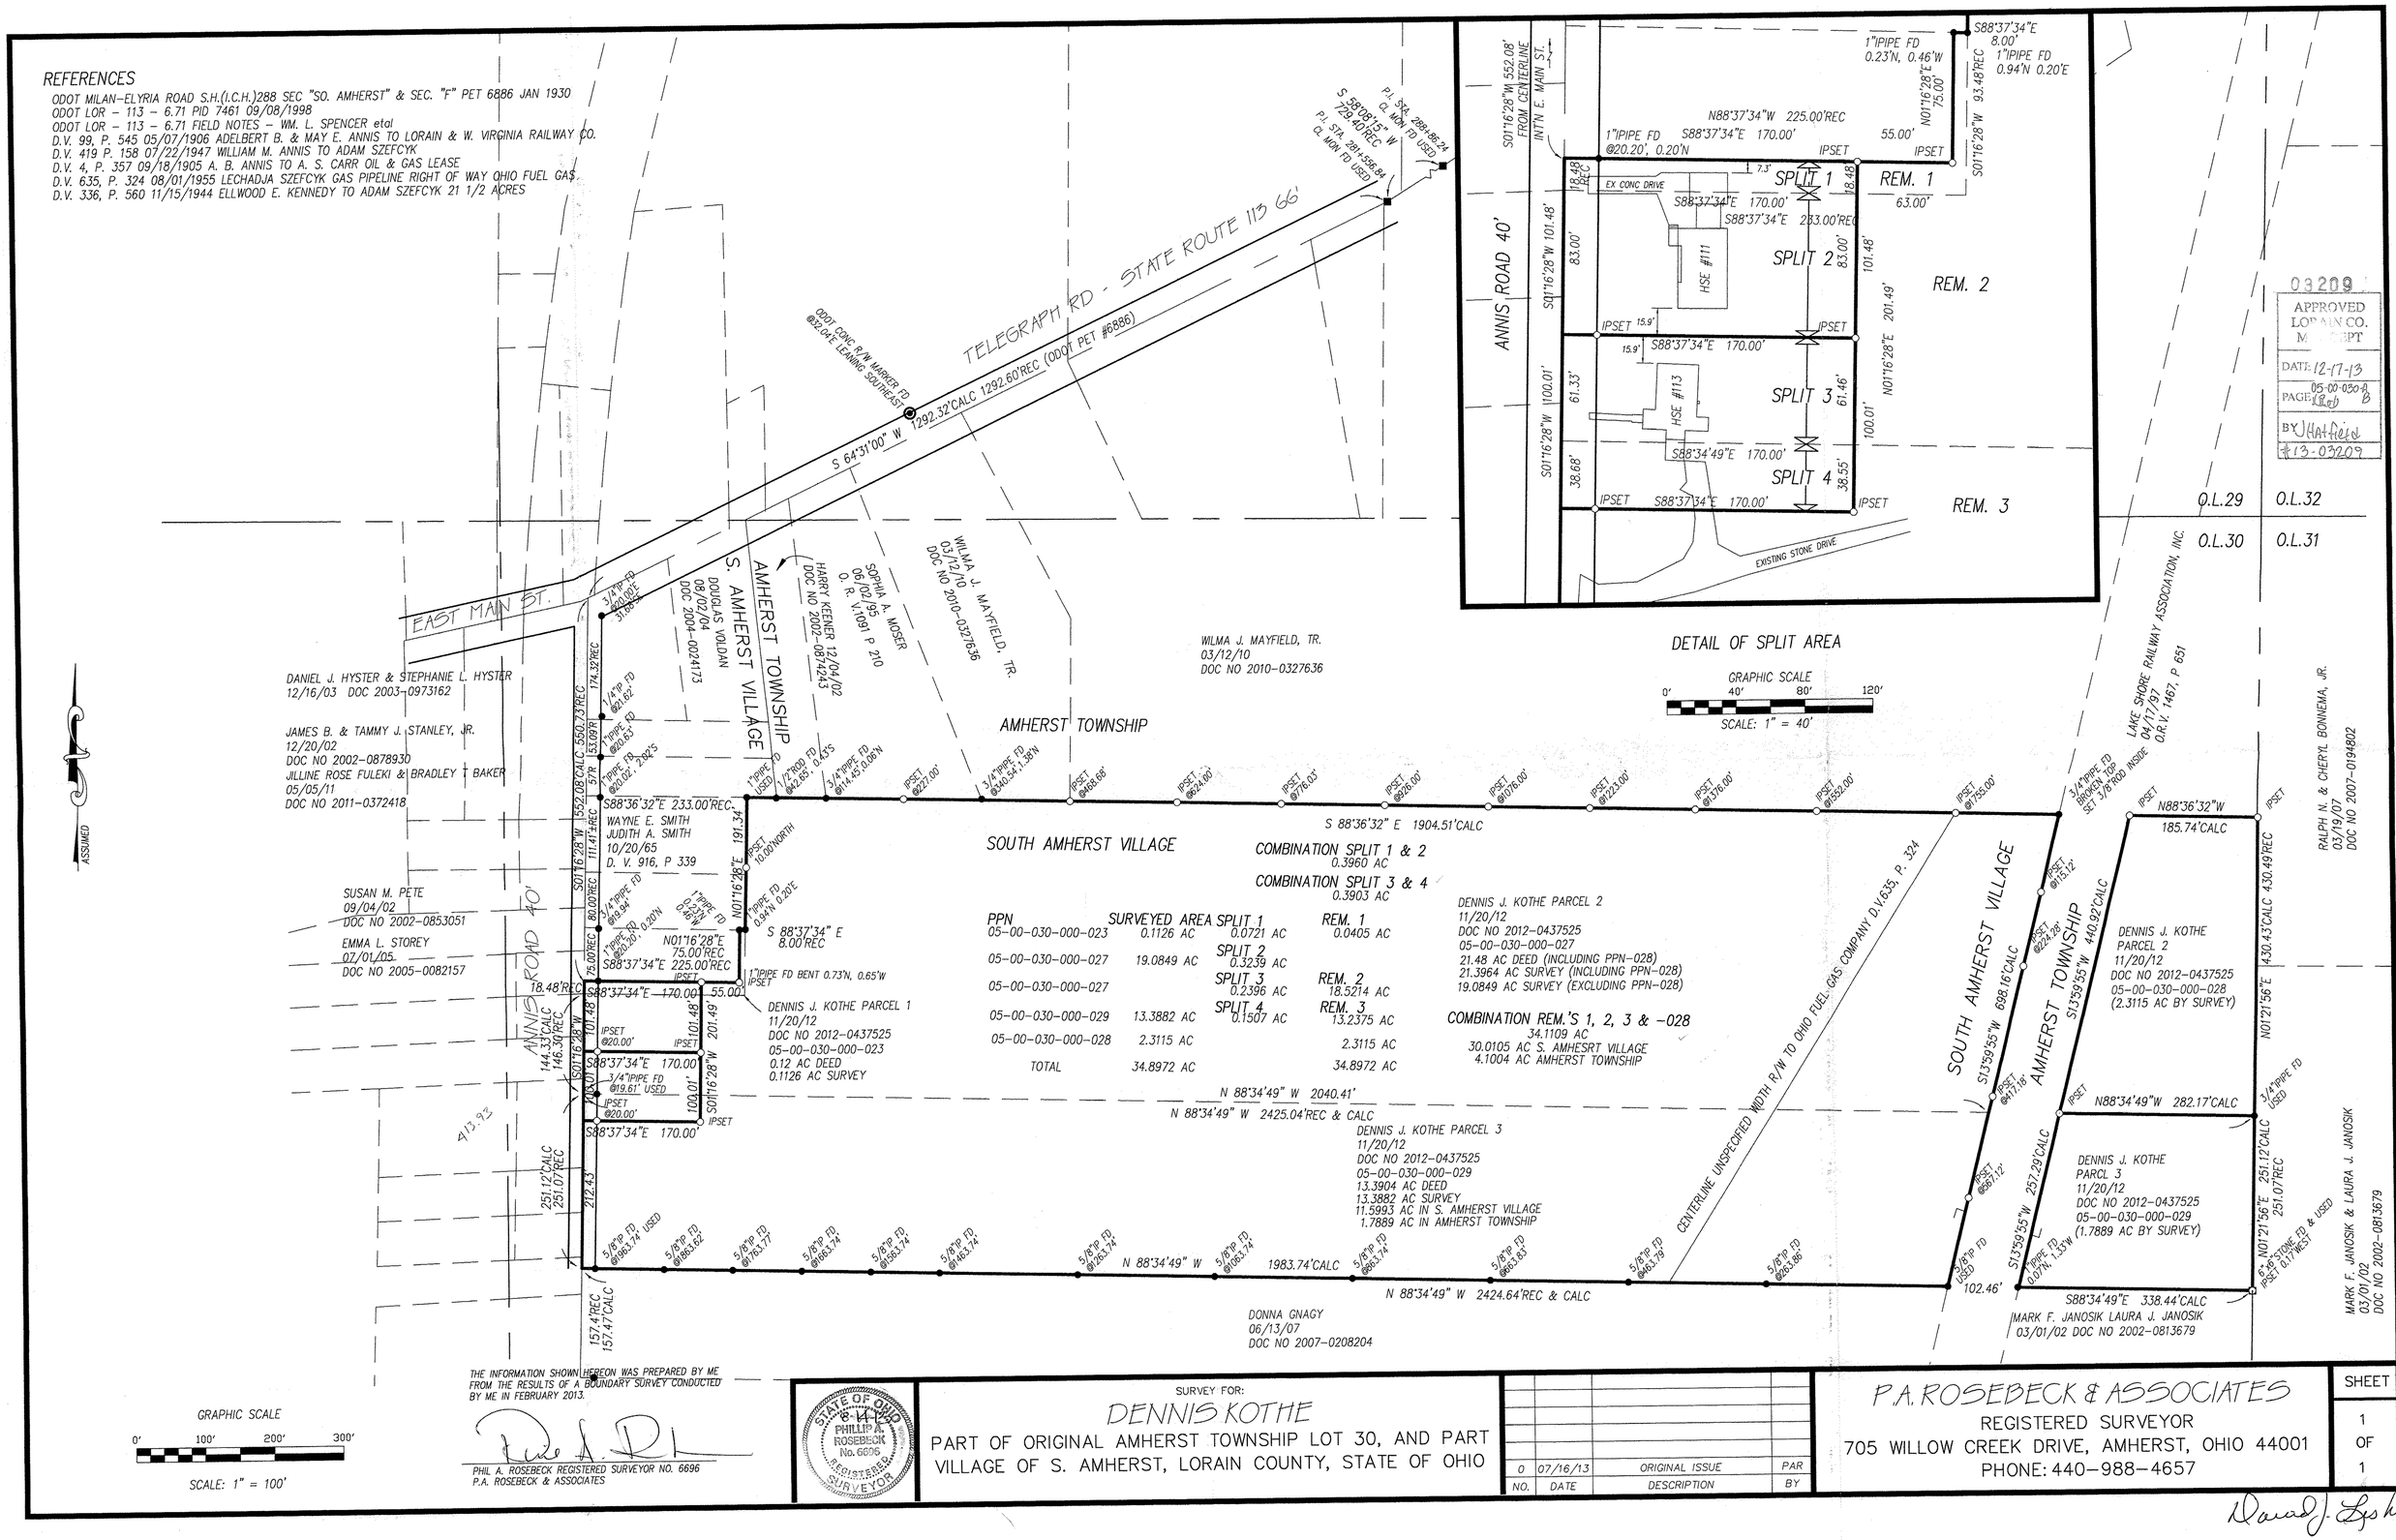

THE INFORMATION SHOWN HEREON WAS PREPARED BY ME FROM THE RESULTS OF A BOUNDARY SURVEY CONDUCTED BY ME IN FEBRUARY 2013.

PHIL A. ROSEBECK REGISTERED SURVEYOR NO. 6696
P.A. ROSEBECK & ASSOCIATES

STATE OF OHIO 8-11-13 PHILLIP A. ROSEBECK No. 6696 REGISTERED SURVEYOR

SURVEY FOR:
DENNIS KOTHE
PART OF ORIGINAL AMHERST TOWNSHIP LOT 30, AND PART VILLAGE OF S. AMHERST, LORAIN COUNTY, STATE OF OHIO

NO.	DATE	DESCRIPTION	BY
0	07/16/13	ORIGINAL ISSUE	PAR

P.A. ROSEBECK & ASSOCIATES
REGISTERED SURVEYOR
705 WILLOW CREEK DRIVE, AMHERST, OHIO 44001
PHONE: 440-988-4657

SHEET 1 OF 1

David J. Lyshinski