STATE OF OHIO
N. R. HURA
S-5208
REGISTERED PROFESSIONAL SURVEYOR

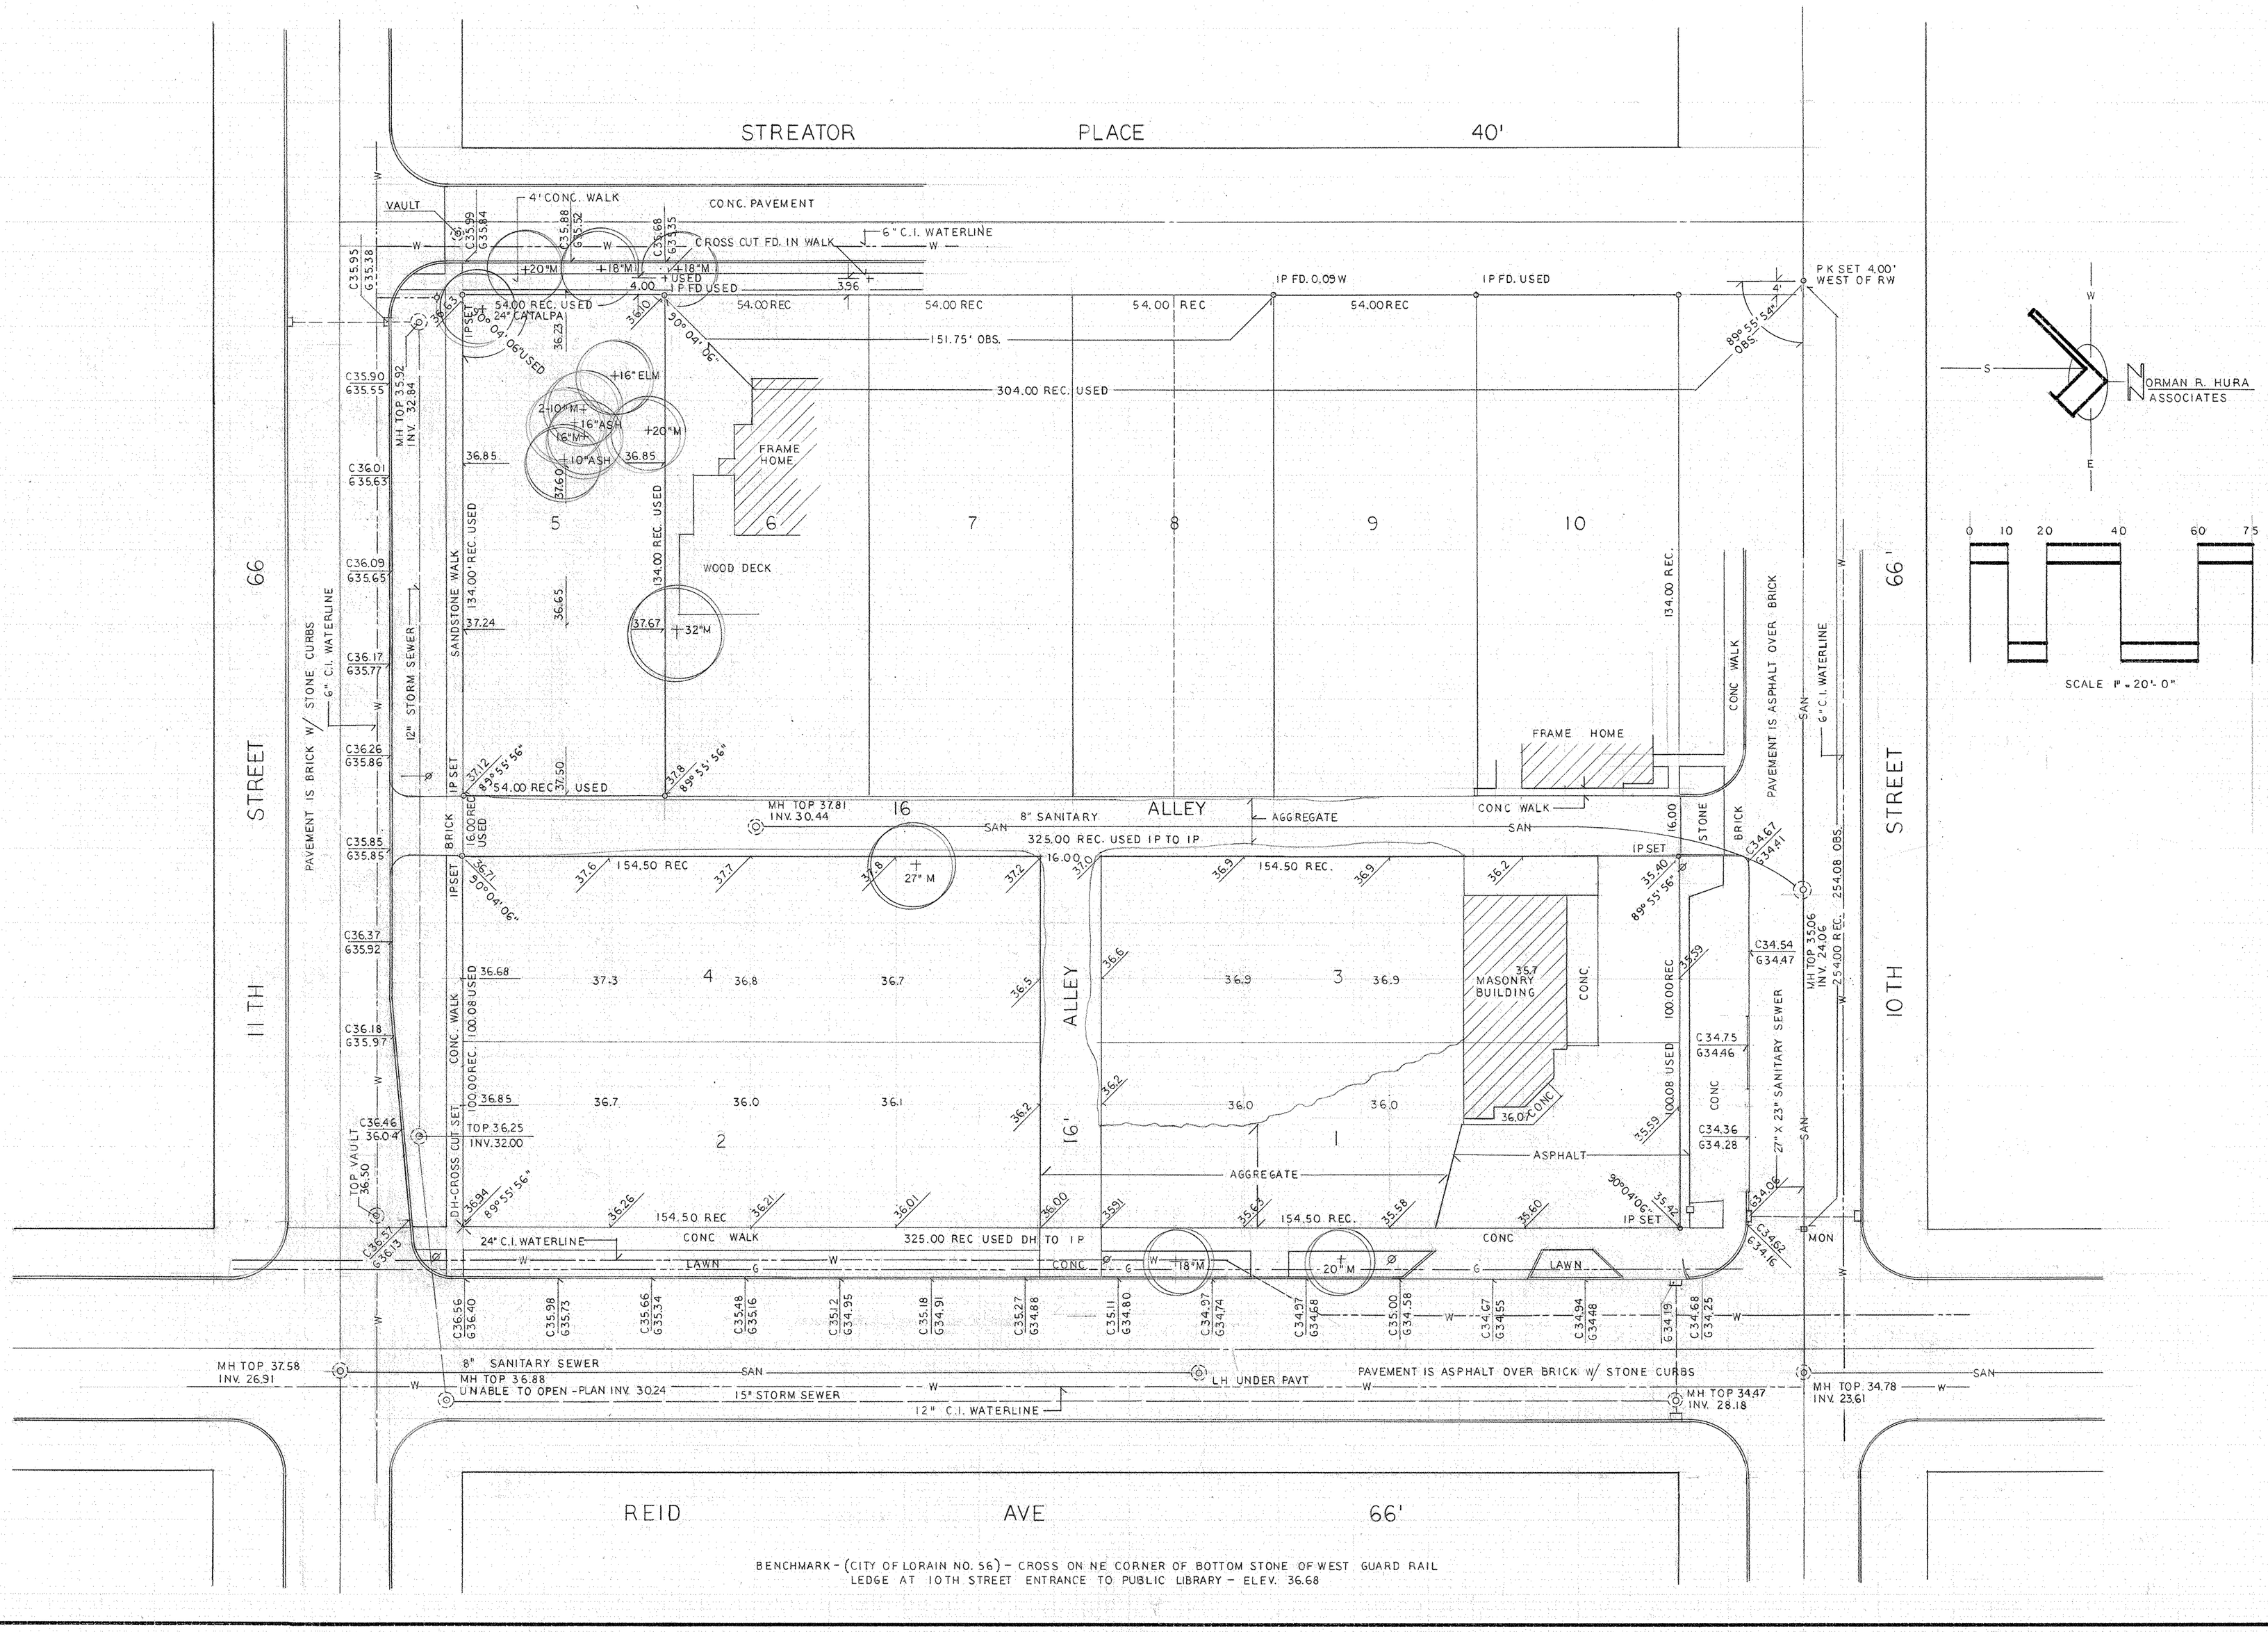





OUTLINE AND TOPOGRAPHICAL SURVEY
LOT 1-2-3-4 & 5 OF CHAMBERLAINS ADDN.
CITY OF LORAIN - OHIO
JULY 1994

02-01-003-122-00-004
Scan # 47677
004 THU -046
02-01-003-C

5052