05-09-018-106
Scan # 17687

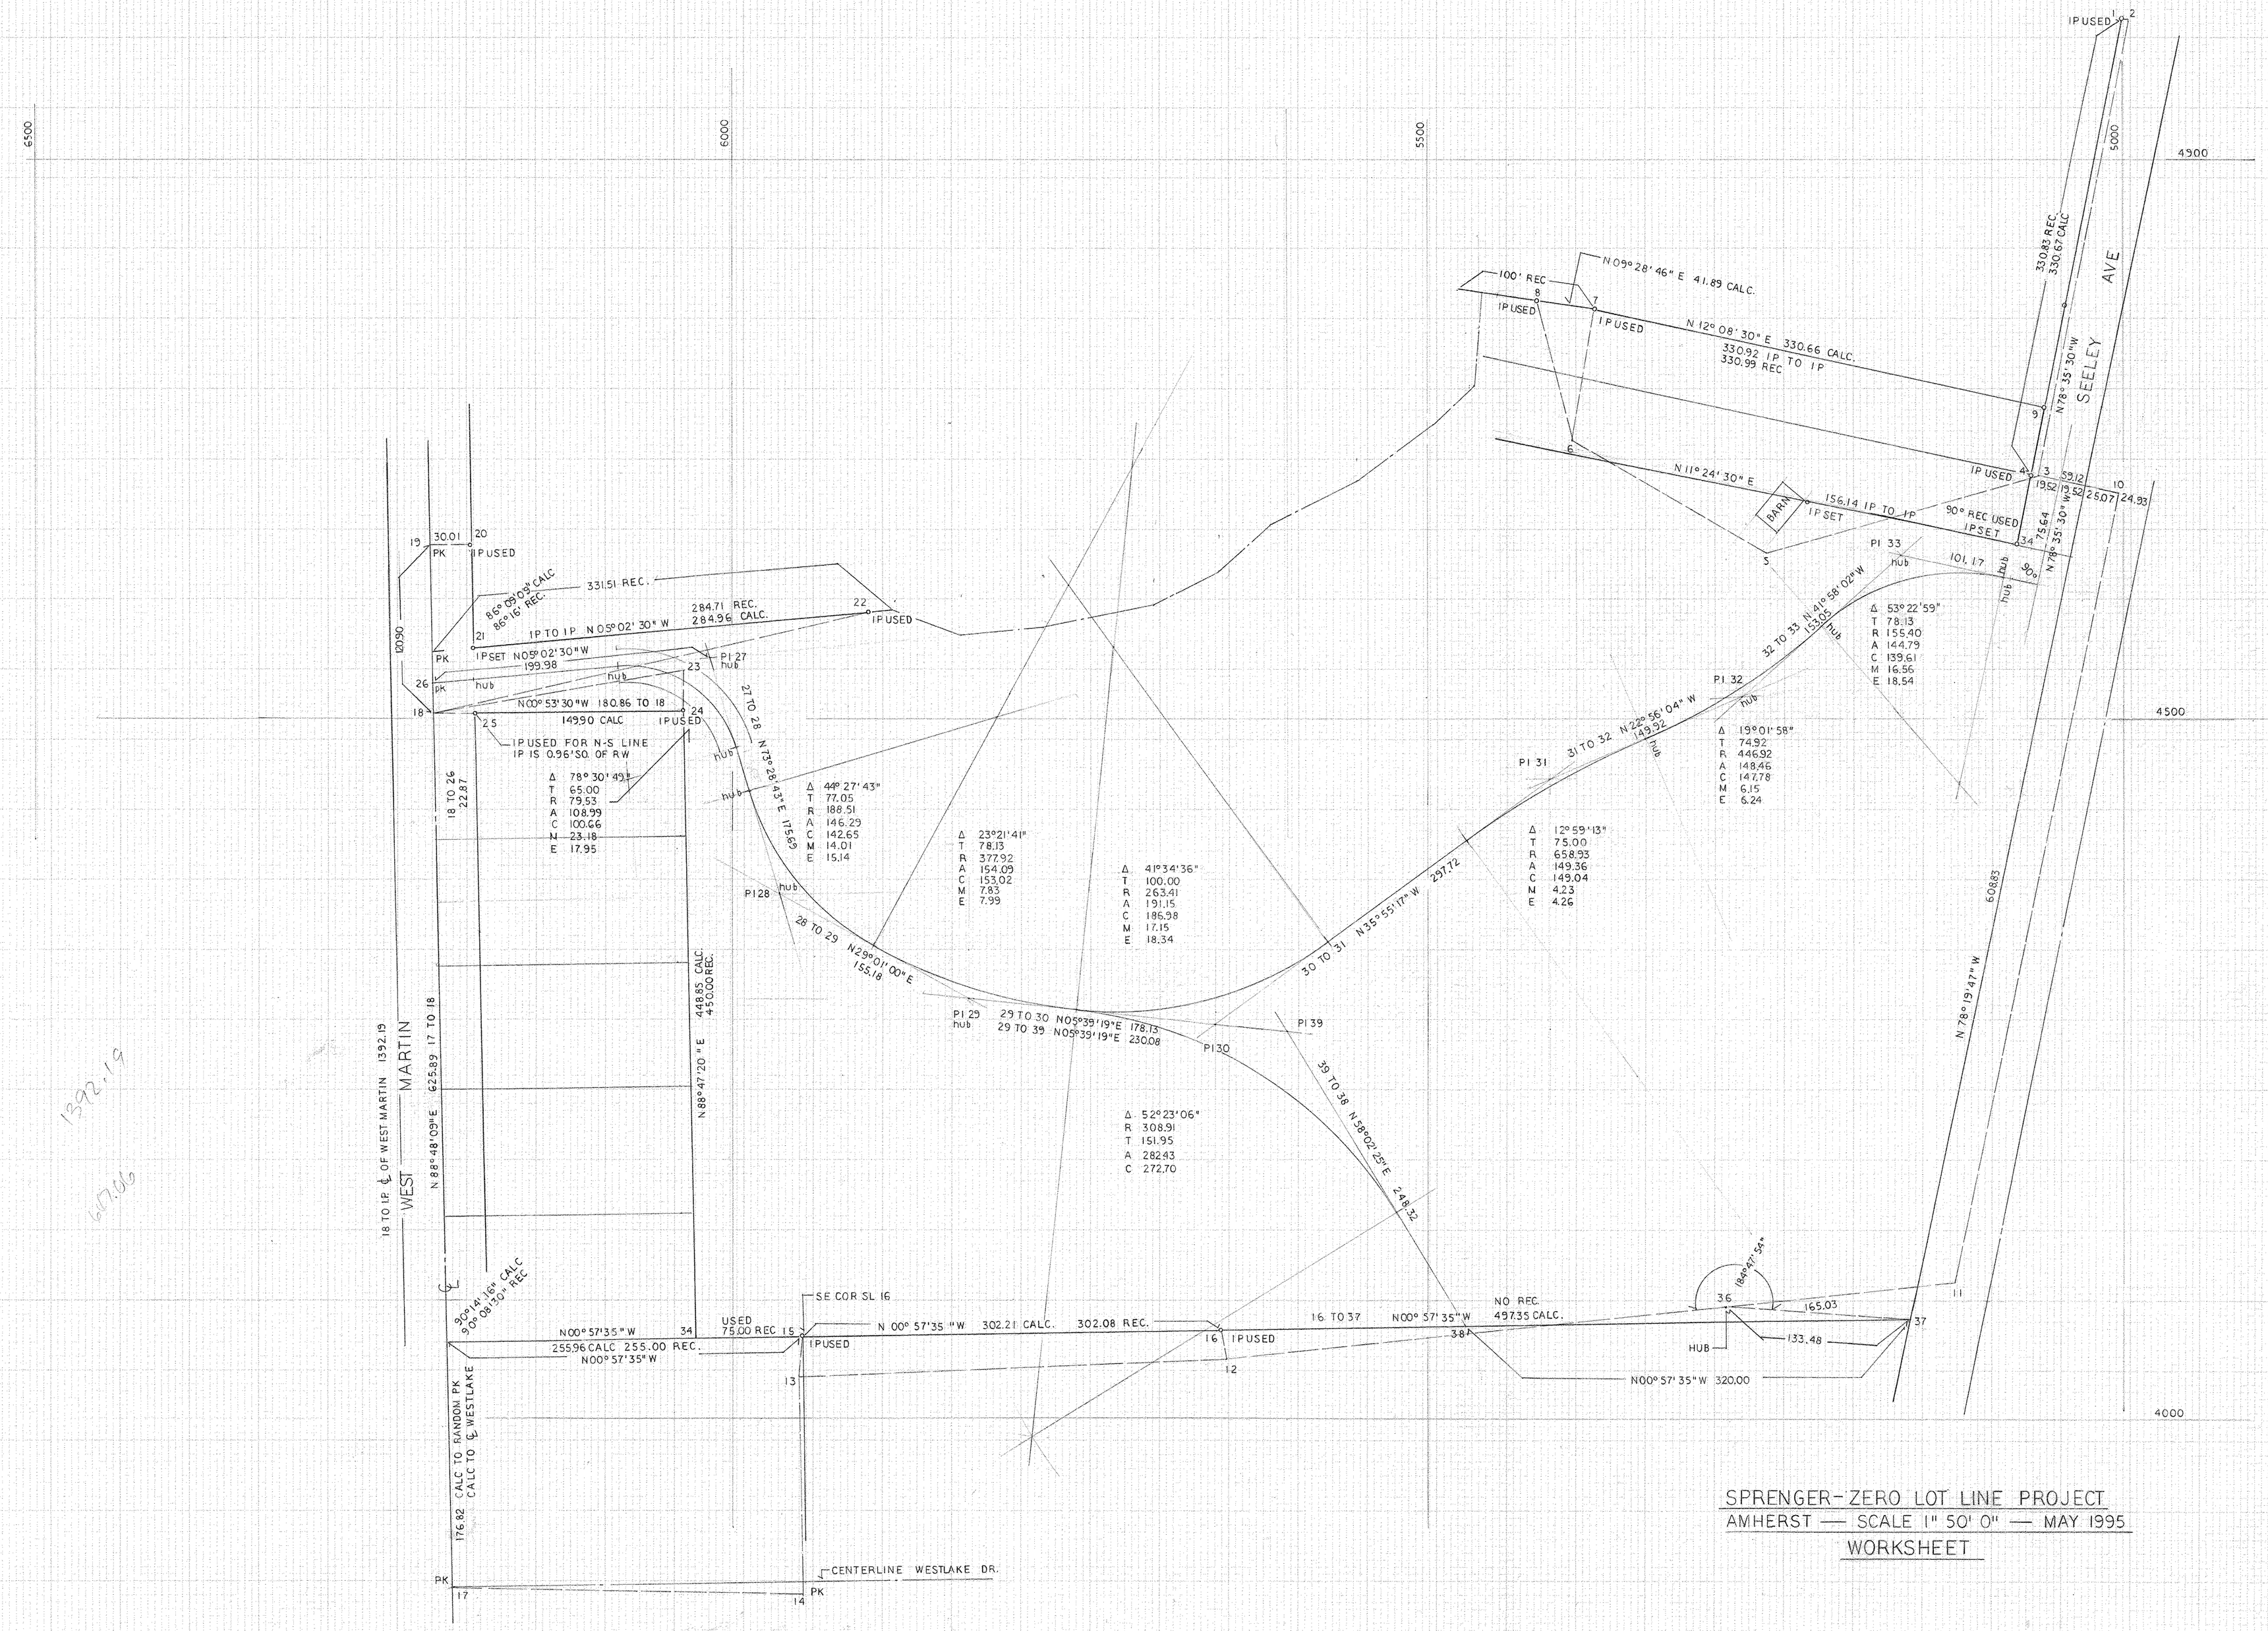

SPRENGER-ZERO LOT LINE PROJECT
AMHERST — SCALE 1" 50' 0" — MAY 1995
WORKSHEET