10-00-013-000-200, 054, 019, 028
10-00-012-000-134 10-00-013-E
Scan # 47693

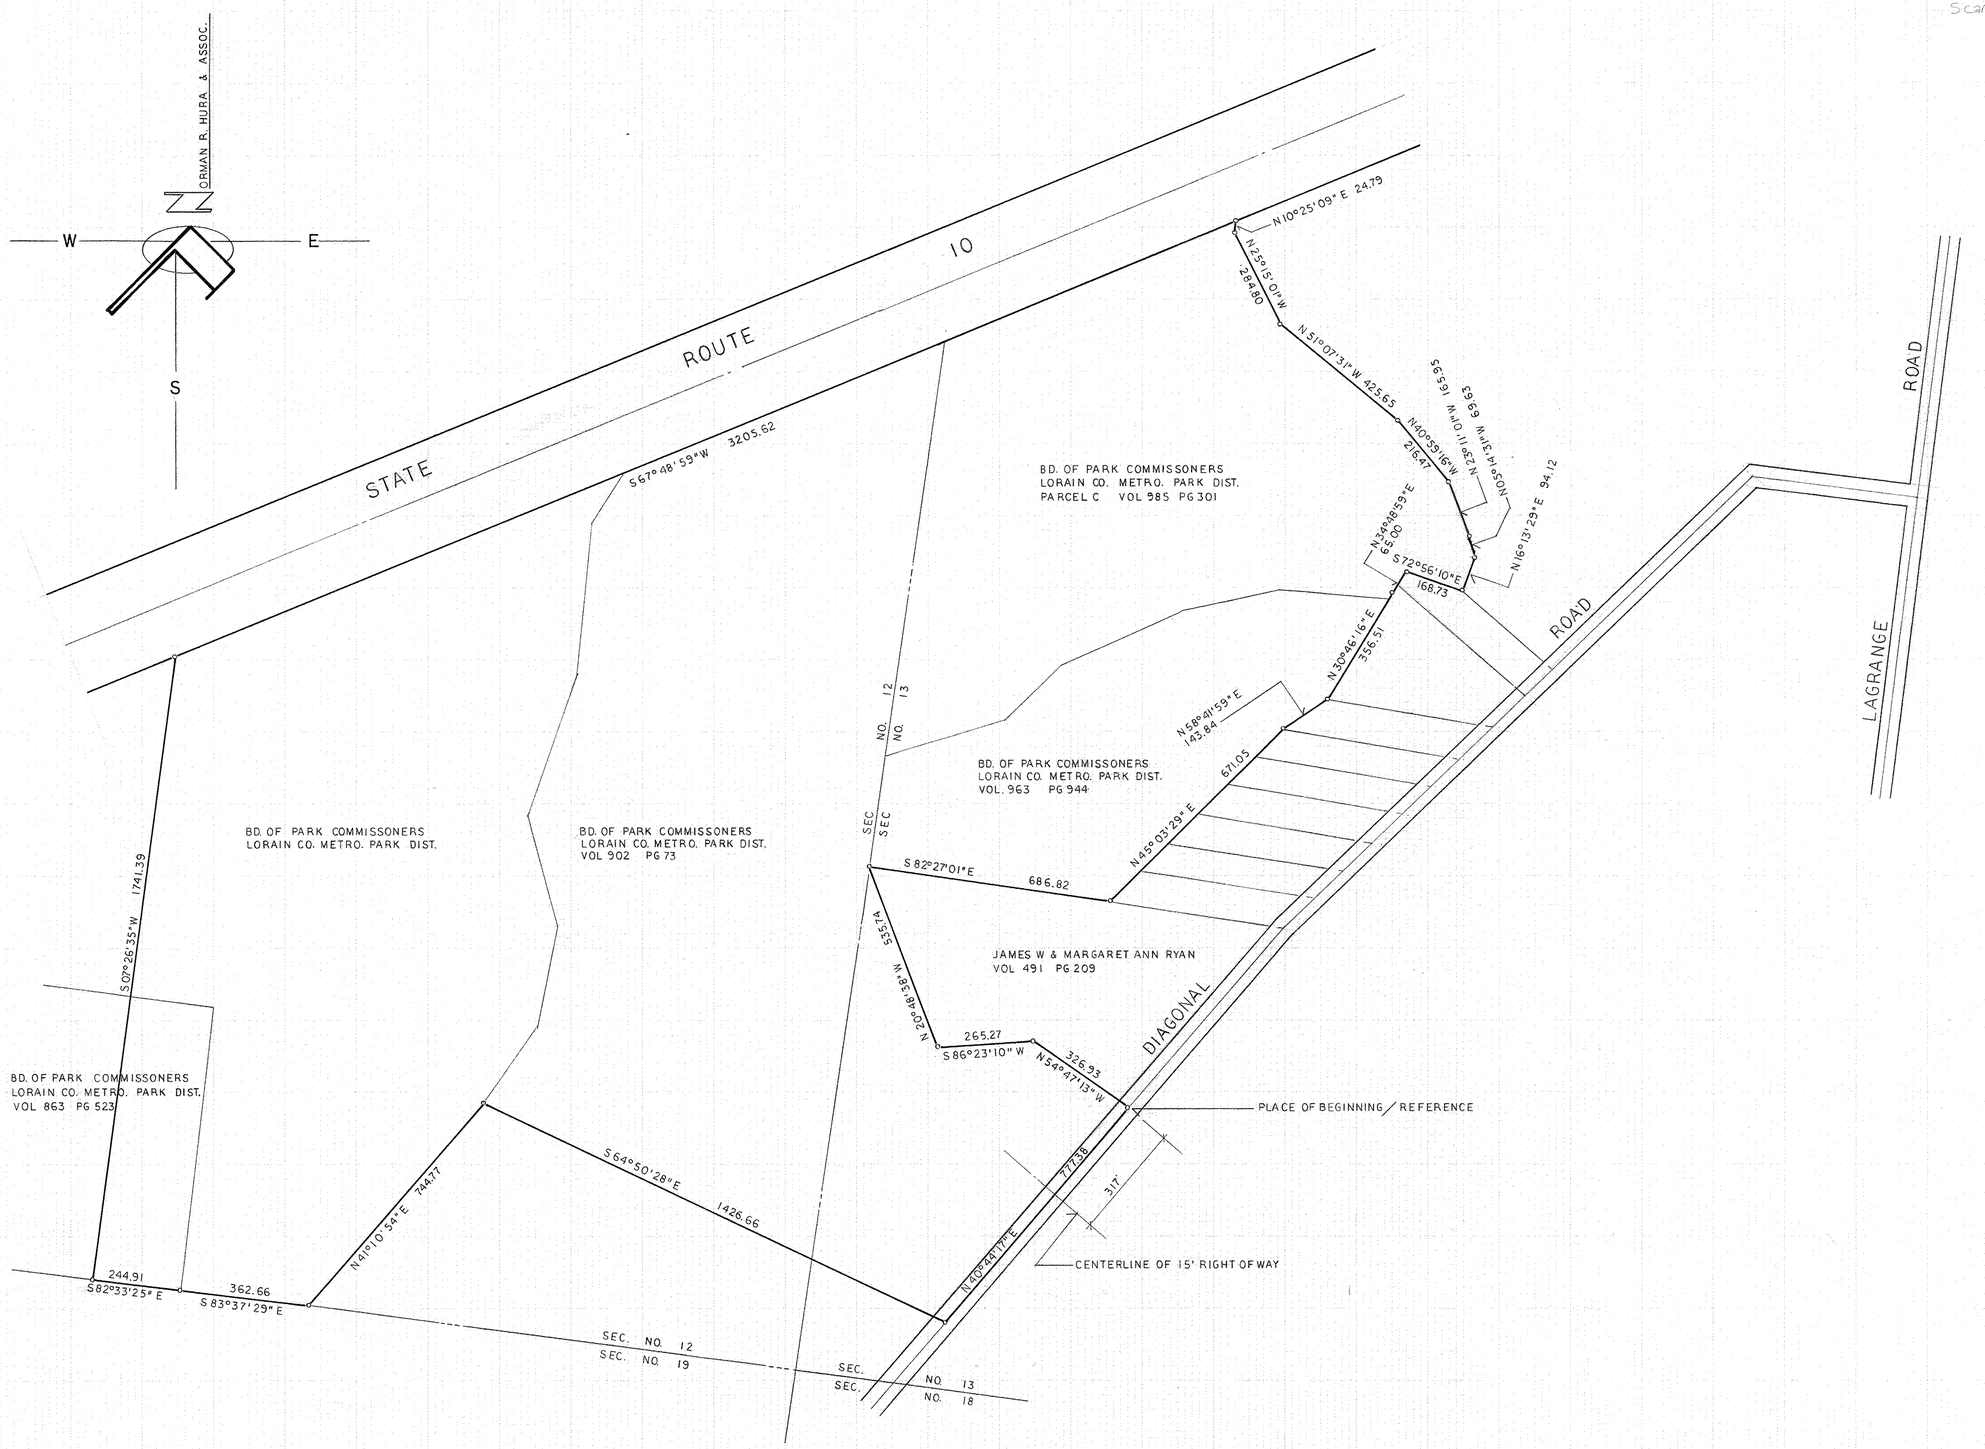

THIS DRAWING AND ACCOMPANYING LEGAL DESCRIPTION HAS BEEN PREPARED FROM DEEDS OF RECORD, STATE ROUTE 10 RIGHT OF WAY PLANS AND CALCULATIONS BASED THEREFROM. AN ACTUAL FIELD SURVEY HAS NOT BEEN CONDUCTED.

SCALE 1" = 200'
MARCH 1996

150.000 ACRES

WETLAND RESERVE PROGRAM
NATURAL RESOURSES CONSERVATION SERVICE-USDA

LORAIN CO. METROPOLITAN PARK DISTRICT
PERPETUAL EASEMENT
CONTRACT NO. 66-5E34-6-08
LOCATED IN CARLISLE TWP.
LORAIN CO. OHIO

5097