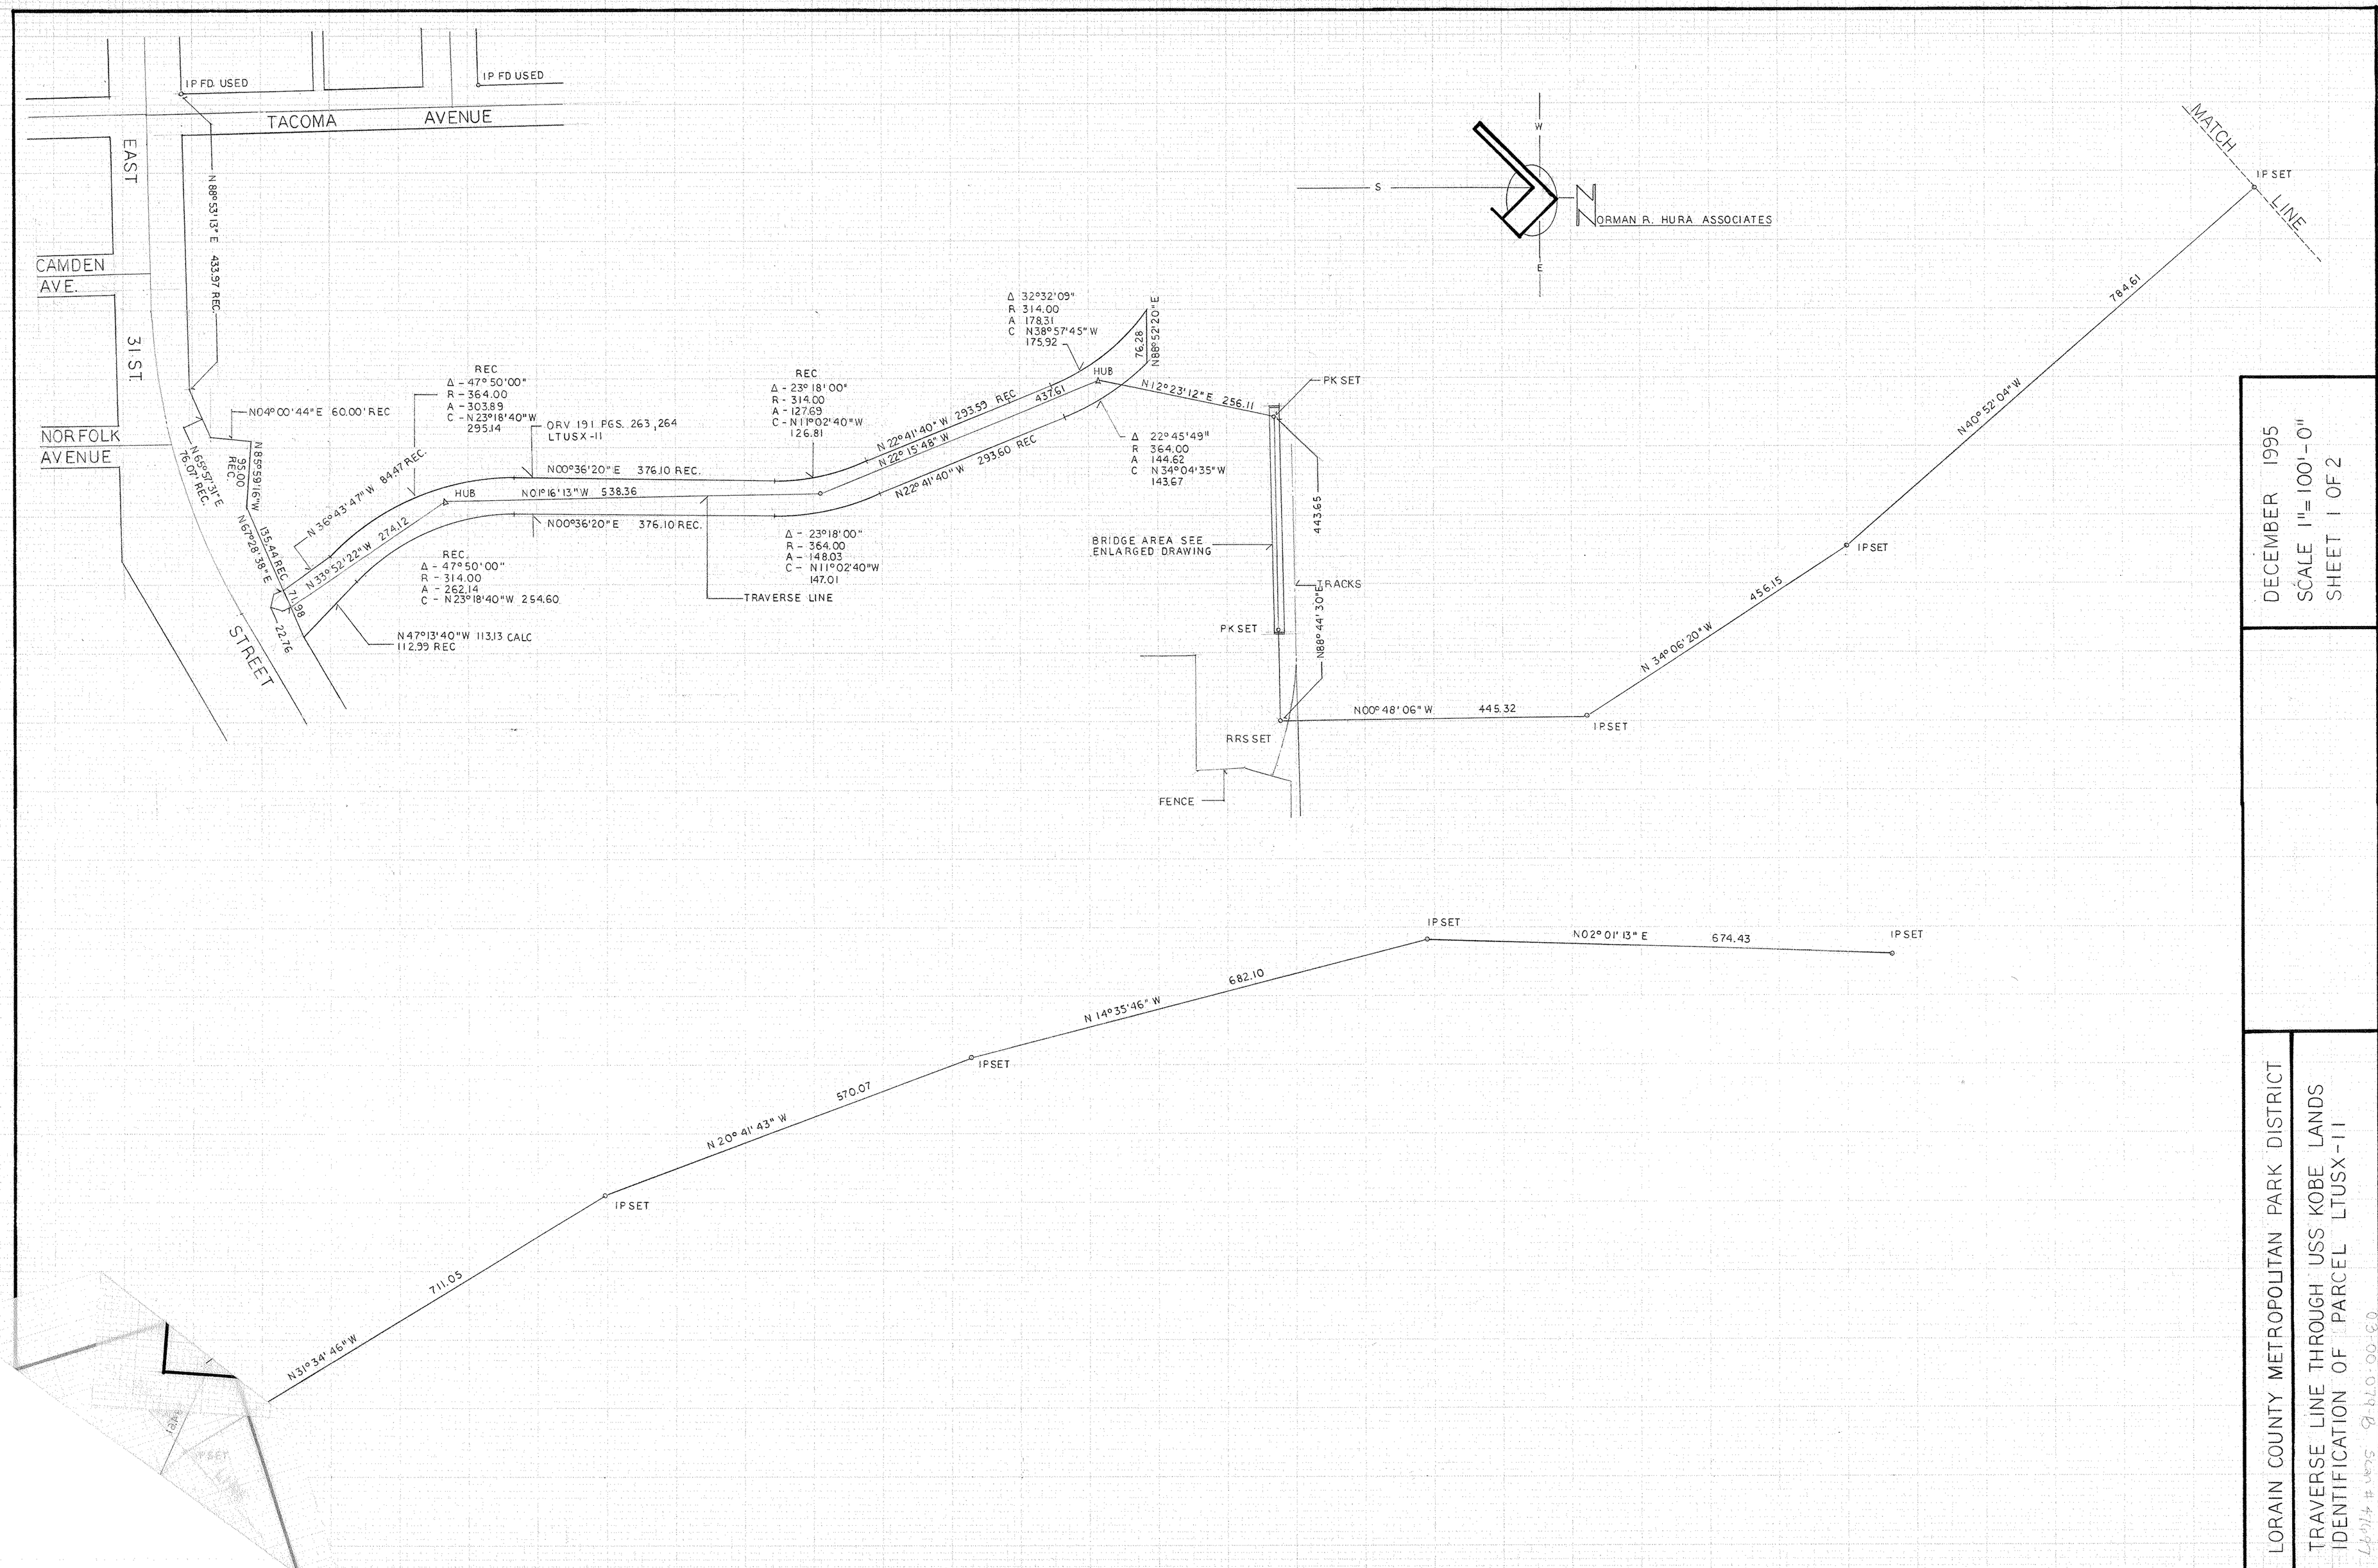

DECEMBER 1995
SCALE 1" = 100'-0"
SHEET 1 OF 2

LORAIN COUNTY METROPOLITAN PARK DISTRICT

TRAVERSE LINE THROUGH USS KOBE LANDS
IDENTIFICATION OF PARCEL LTUSX-11

5092 A