Scan # 47698

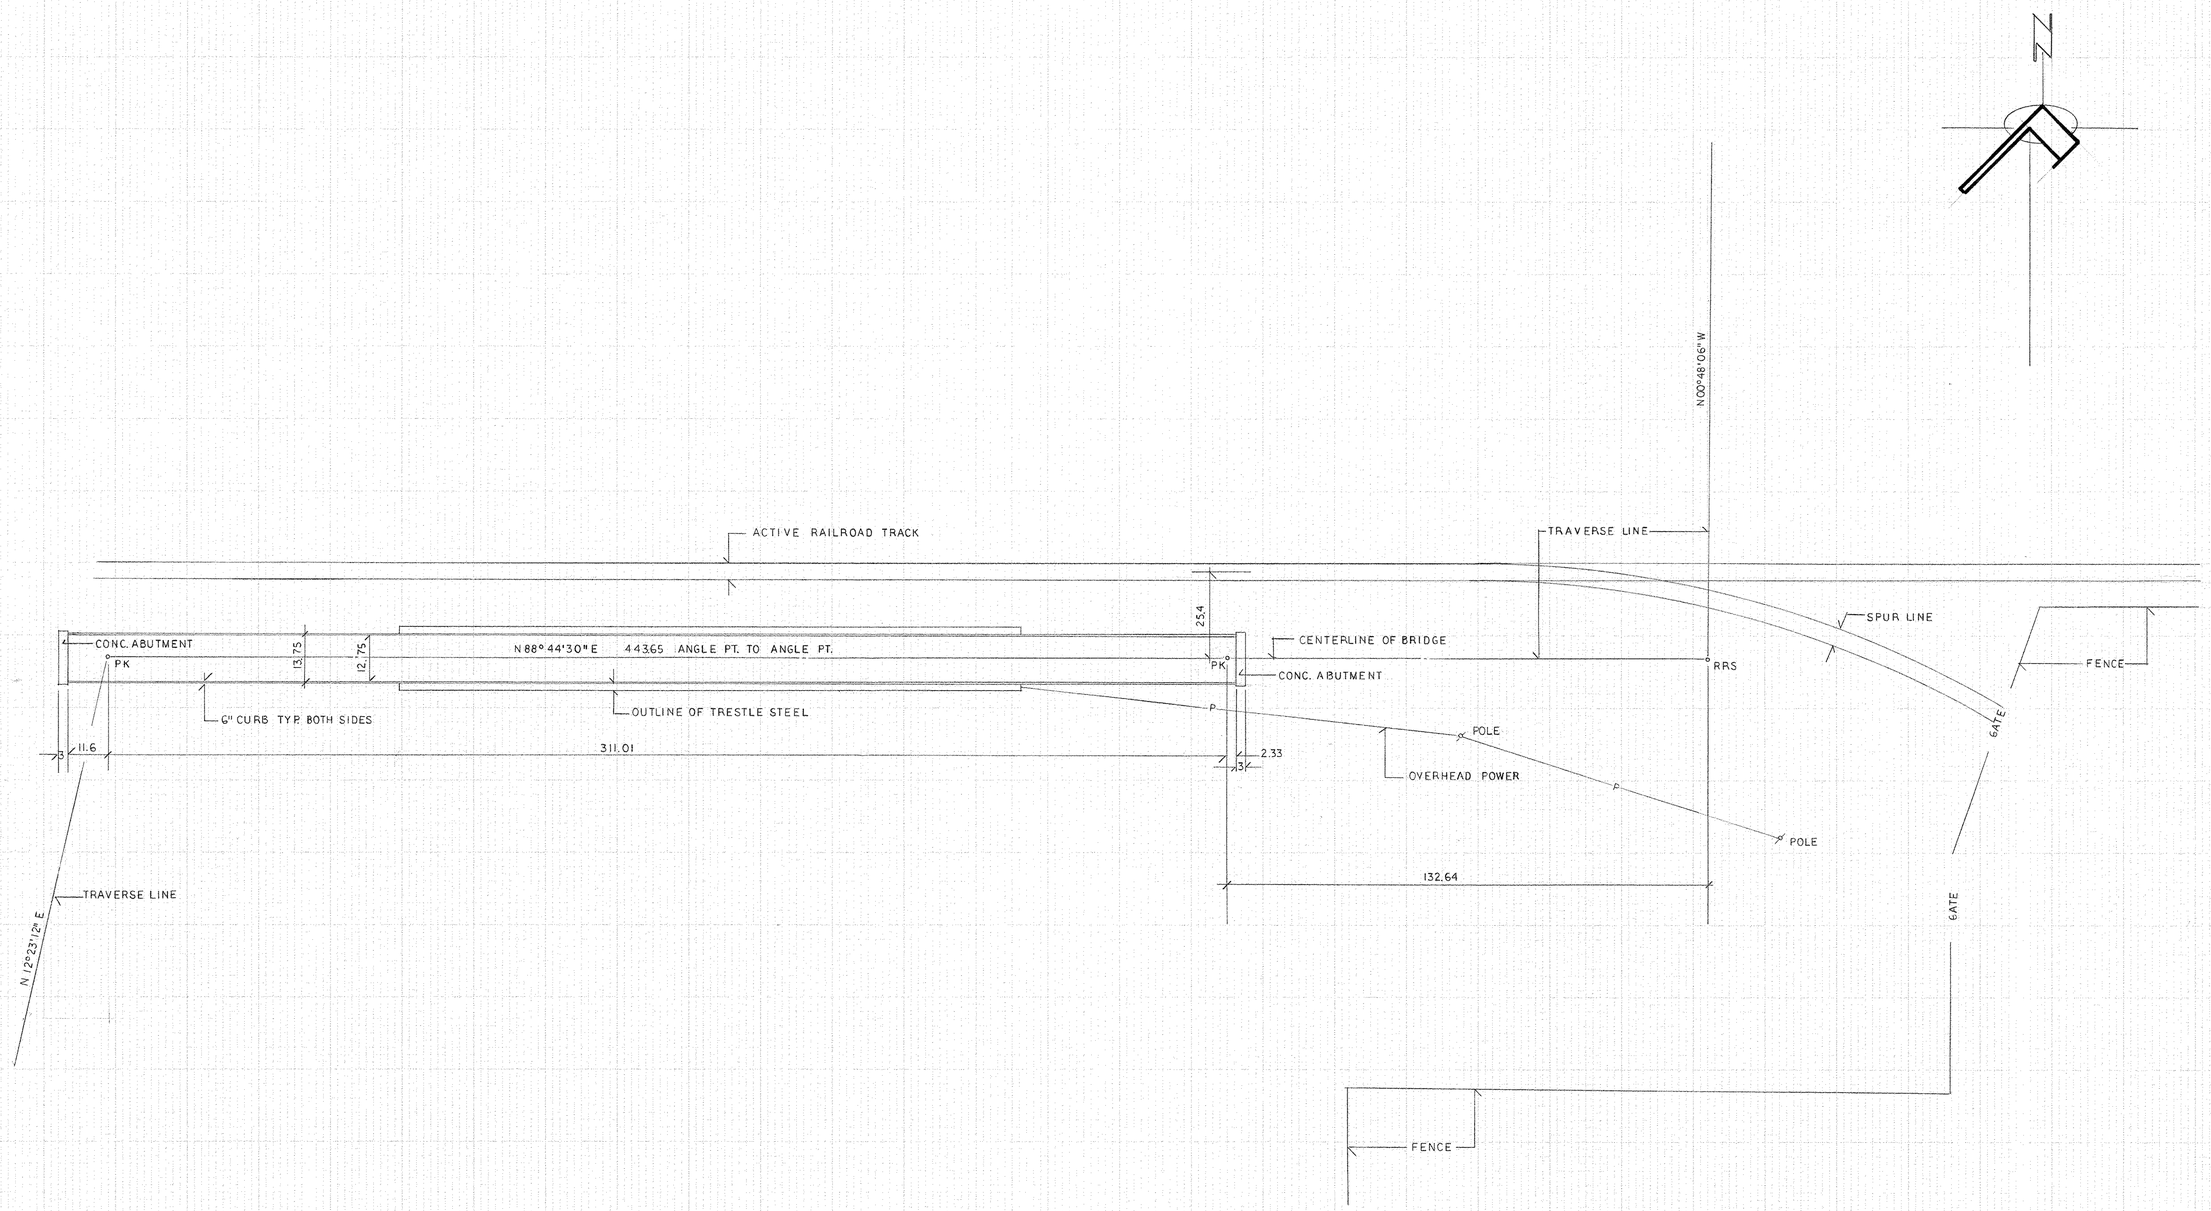

DECEMBER 1995
SCALE 1" = 20'-0"
SHEET 2 OF 2

ENLARGED PLAN OF
BRIDGE AREA

LORAIN COUNTY METROPOLITAN PARK DISTRICT

TRAVERSE LINE THROUGH USS KOBE LANDS

5092B