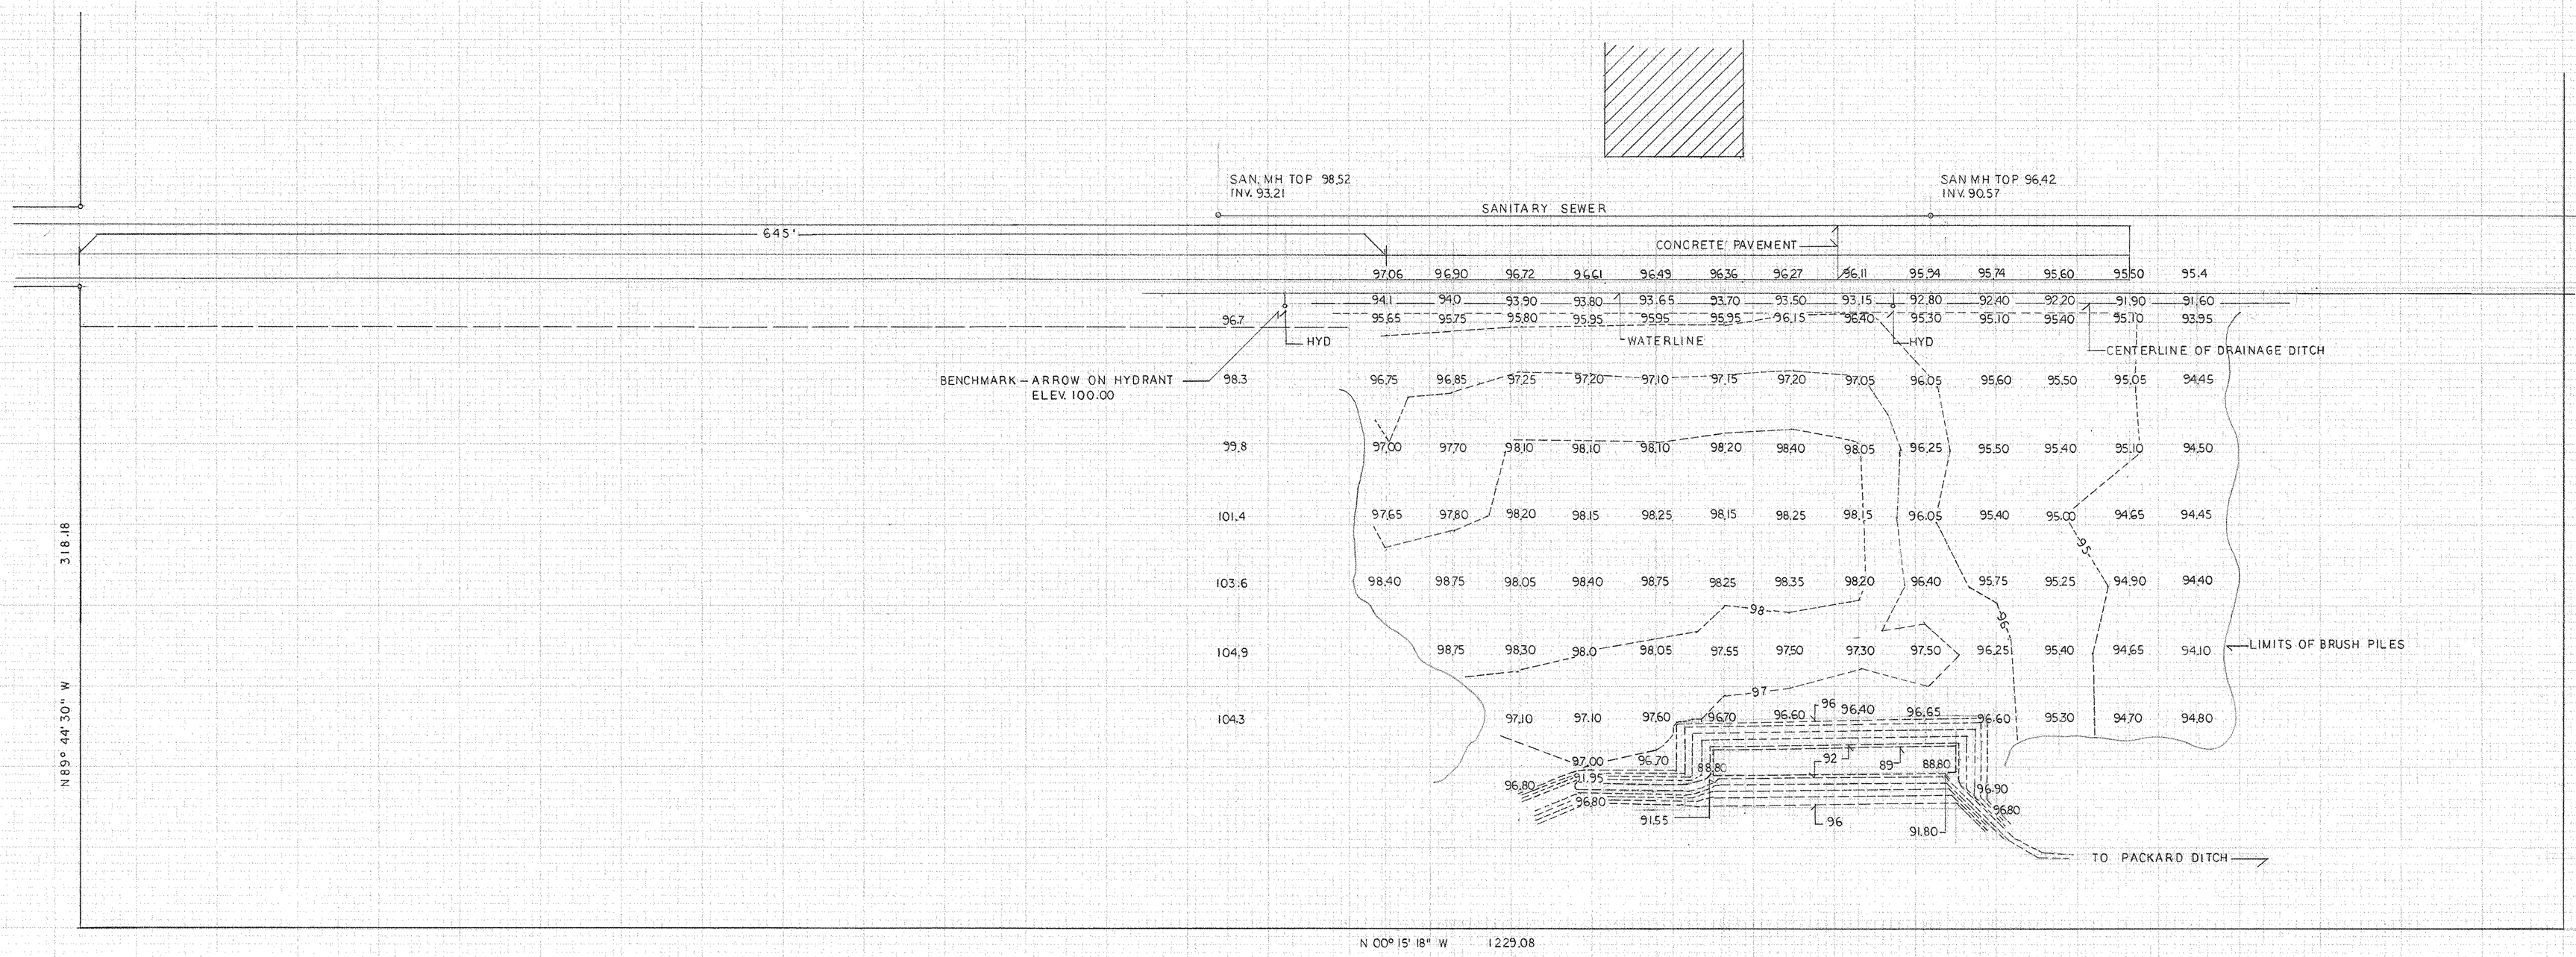

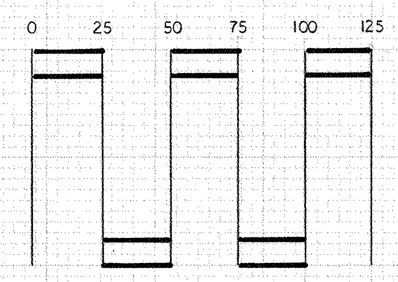

SCALE 1" 40' 0"

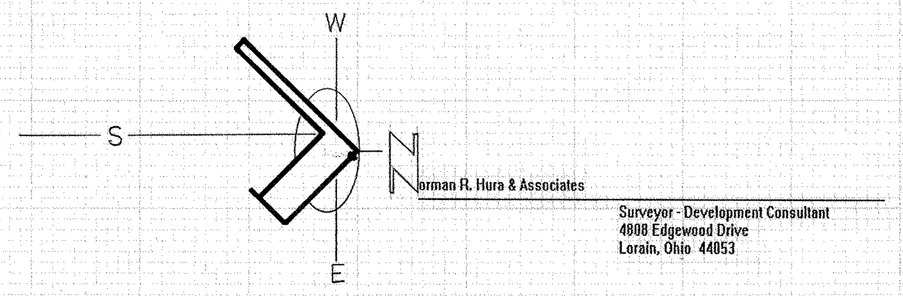

Norman R. Hura & Associates
Surveyor - Development Consultant
4808 Edgewood Drive
Lorain, Ohio 44053

STATE OF OHIO
N. R. HURA
S-5203
REGISTERED
PROFESSIONAL SURVEYOR

JUNE 1996

NORTH RIDGE PLANT SITE

TOPOGRAPHIC SURVEY

CONSUMERS BUILDERS SUPPLY CO.

6003