05-00-020-000-111 -112
05-00-020-A Scan# 47702

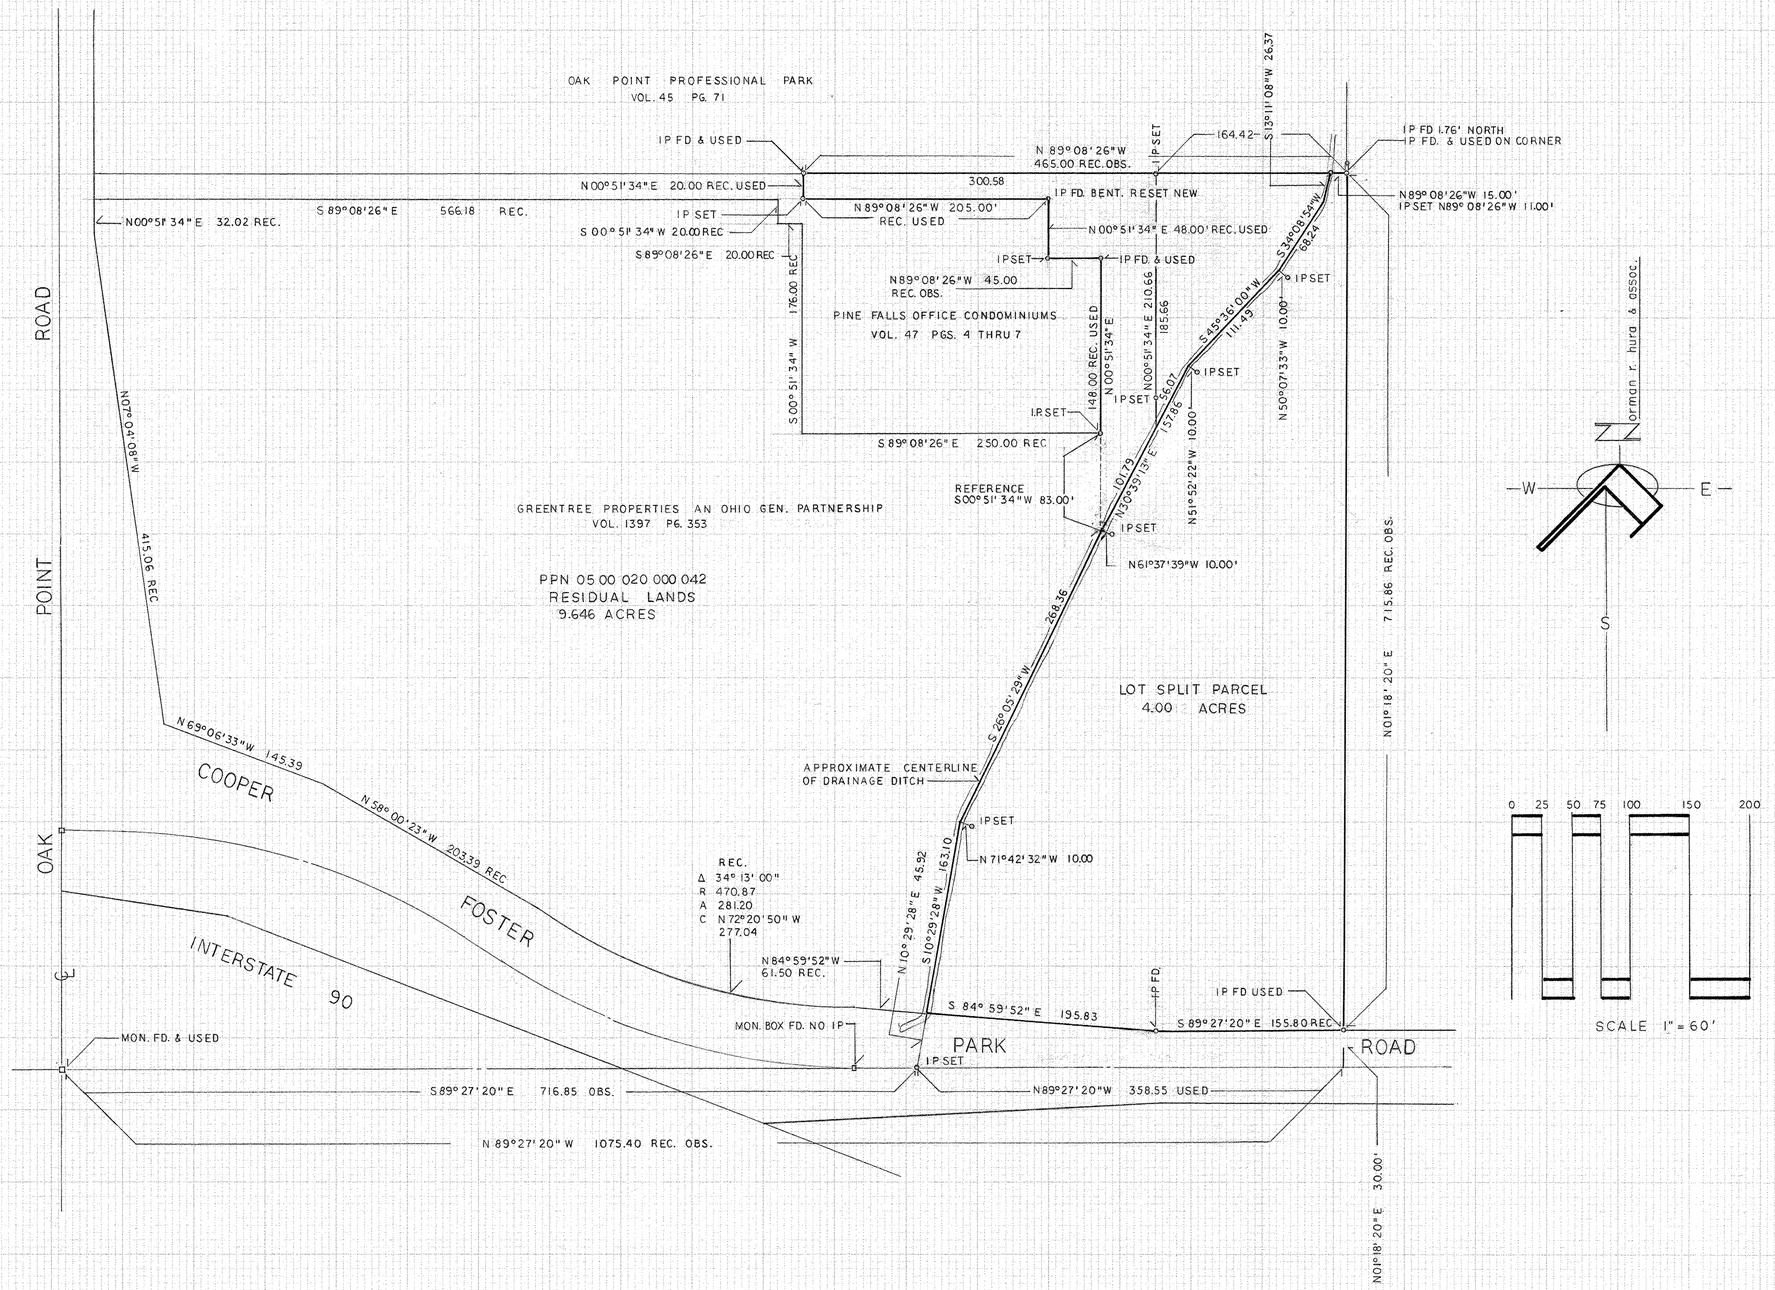


REVISED MAY 12 1996
REVISED APRIL 20 1996

STATE OF OHIO
N. R. HURA
S-5208
REGISTERED PROFESSIONAL SURVEYOR

PART OF ORIGINAL AMHERST TOWNSHIP LOT NO. 20
CITY OF LORAIN — LORAIN COUNTY—OHIO

APRIL 1996

PLAT OF LOT SPLIT

GREENTREE PROPERTIES
AN OHIO CORPORATION

6000