01-[illegible] 026:000:042
08-20:026-000-004, 006, 007, 002
08-00-08:-000-034, -035, -002, -003
Scan # 47704

S-A-1-I
Scan # 47704

ALL METES AND BOUNDS DATA SHOWN ON THE RESIDUAL LANDS PARCEL HAS BEEN TRANSCRIBED FROM DEED VOLUME 1399 PAGE 421 TOGETHER WITH A PLAT OF "SURVEY FOR GERALD AND HAZEL B. ANCHOR" DATED AUGUST 18, 1988 AND PREPARED BY WILLIAM B. BARTON, REGISTERED SURVEYOR NO. 4438 AND IS NOT A RESULT OF AN ACTUAL FIELD SURVEY BY NORMAN R. HURA.

THE LOCATION OF THE VERMILION RIVER SHOWN HEREON HAS BEEN TRANSCRIBED FROM ABOVE PLAT

NOTE A — IRON PIN REFERRED TO AS THE SOUTHEAST CORNER OF ORIGINAL BROWNHELM TOWNSHIP GORE LOT NO. 26 IN DEED VOLUME 1399 PAGE 421

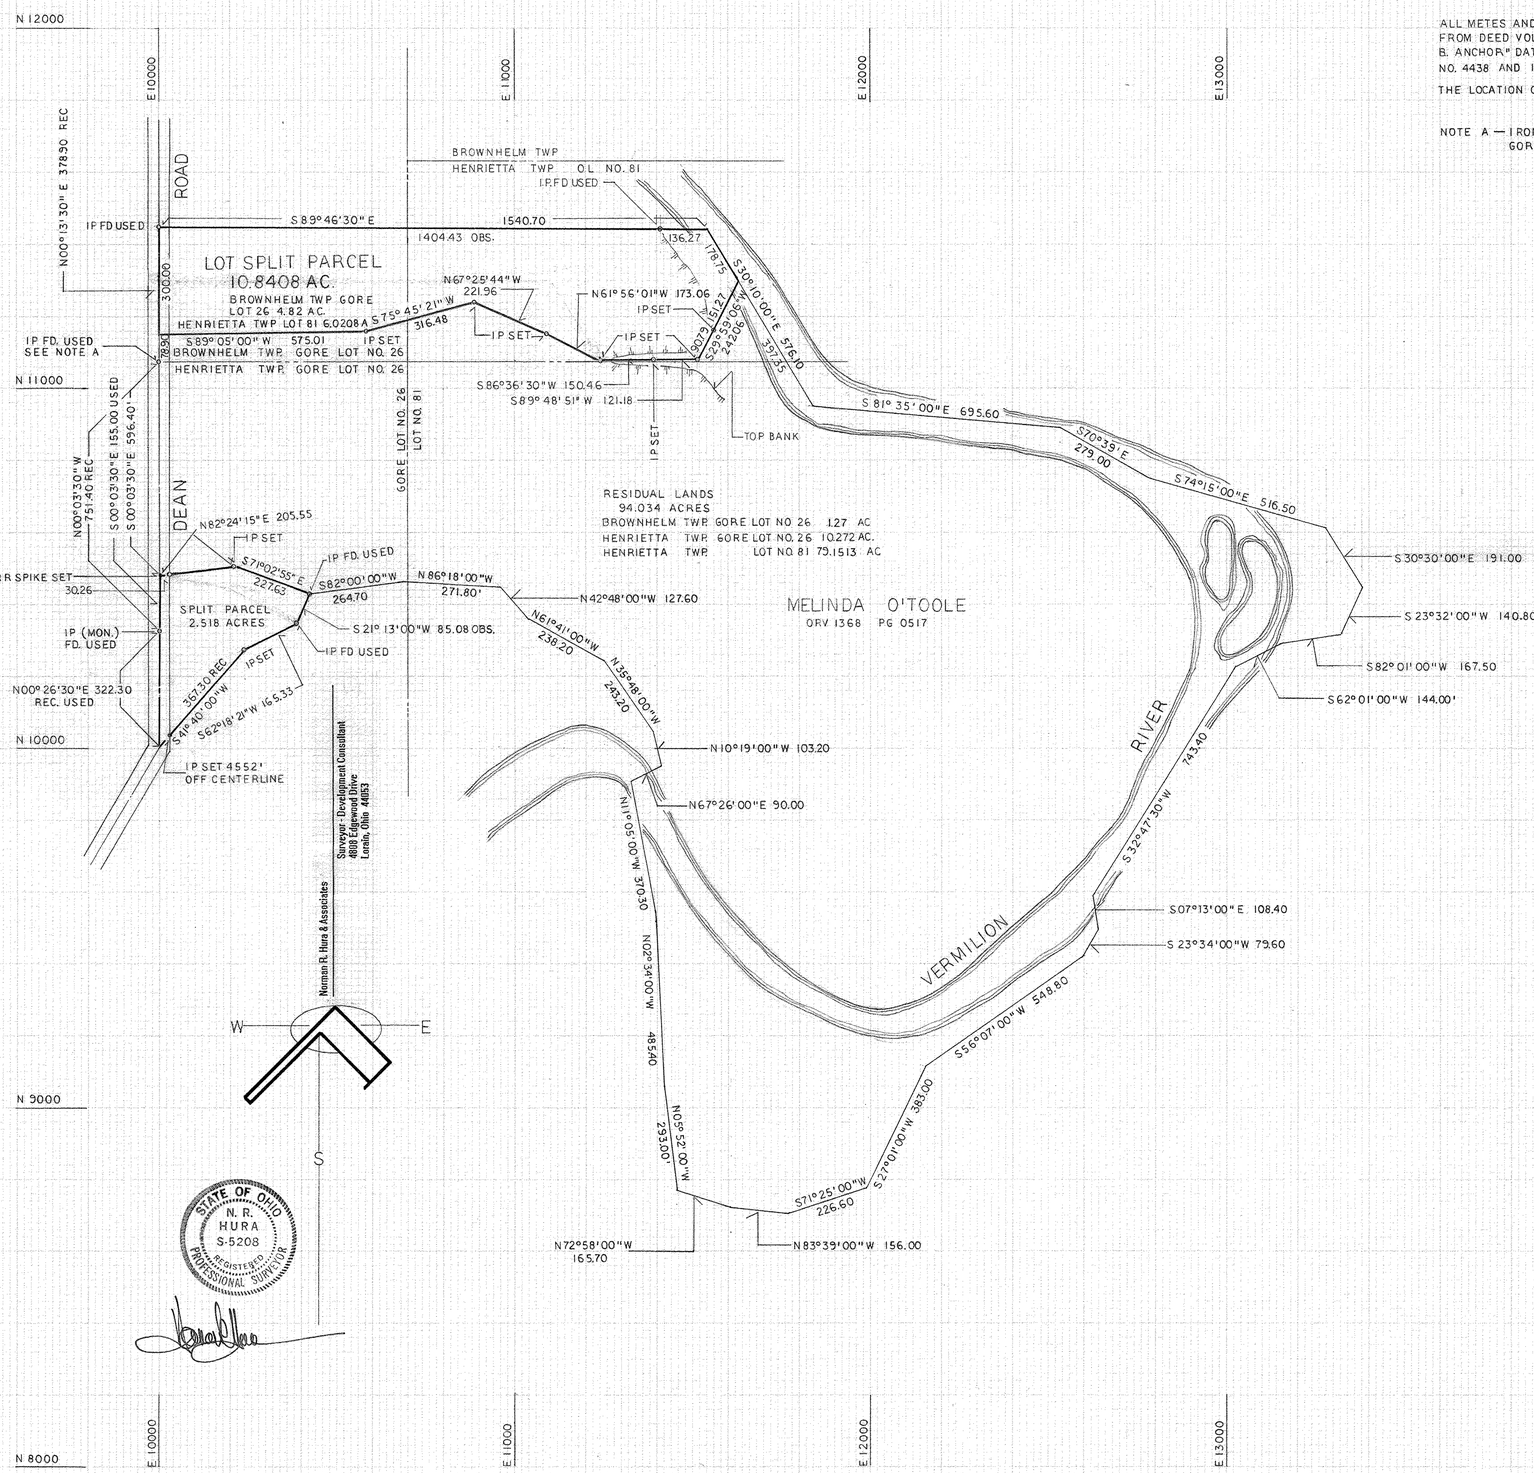

SCALE 1" = 200'-0"
MAY 1996
MAY 1997 ADDED 7.50 ACRE LOT SPLIT PARCEL

PART OF ORIGINAL HENRIETTA TOWNSHIP GORE LOT NO. 26
AND GORE LOT 81 — PART OF ORIGINAL BROWNHELM
TOWNSHIP GORE LOT NO. 26

PLAT OF LOT SPLIT

MELINDA O'TOOLE

6010