14-00-026-000-002
14-B Scan # 47716

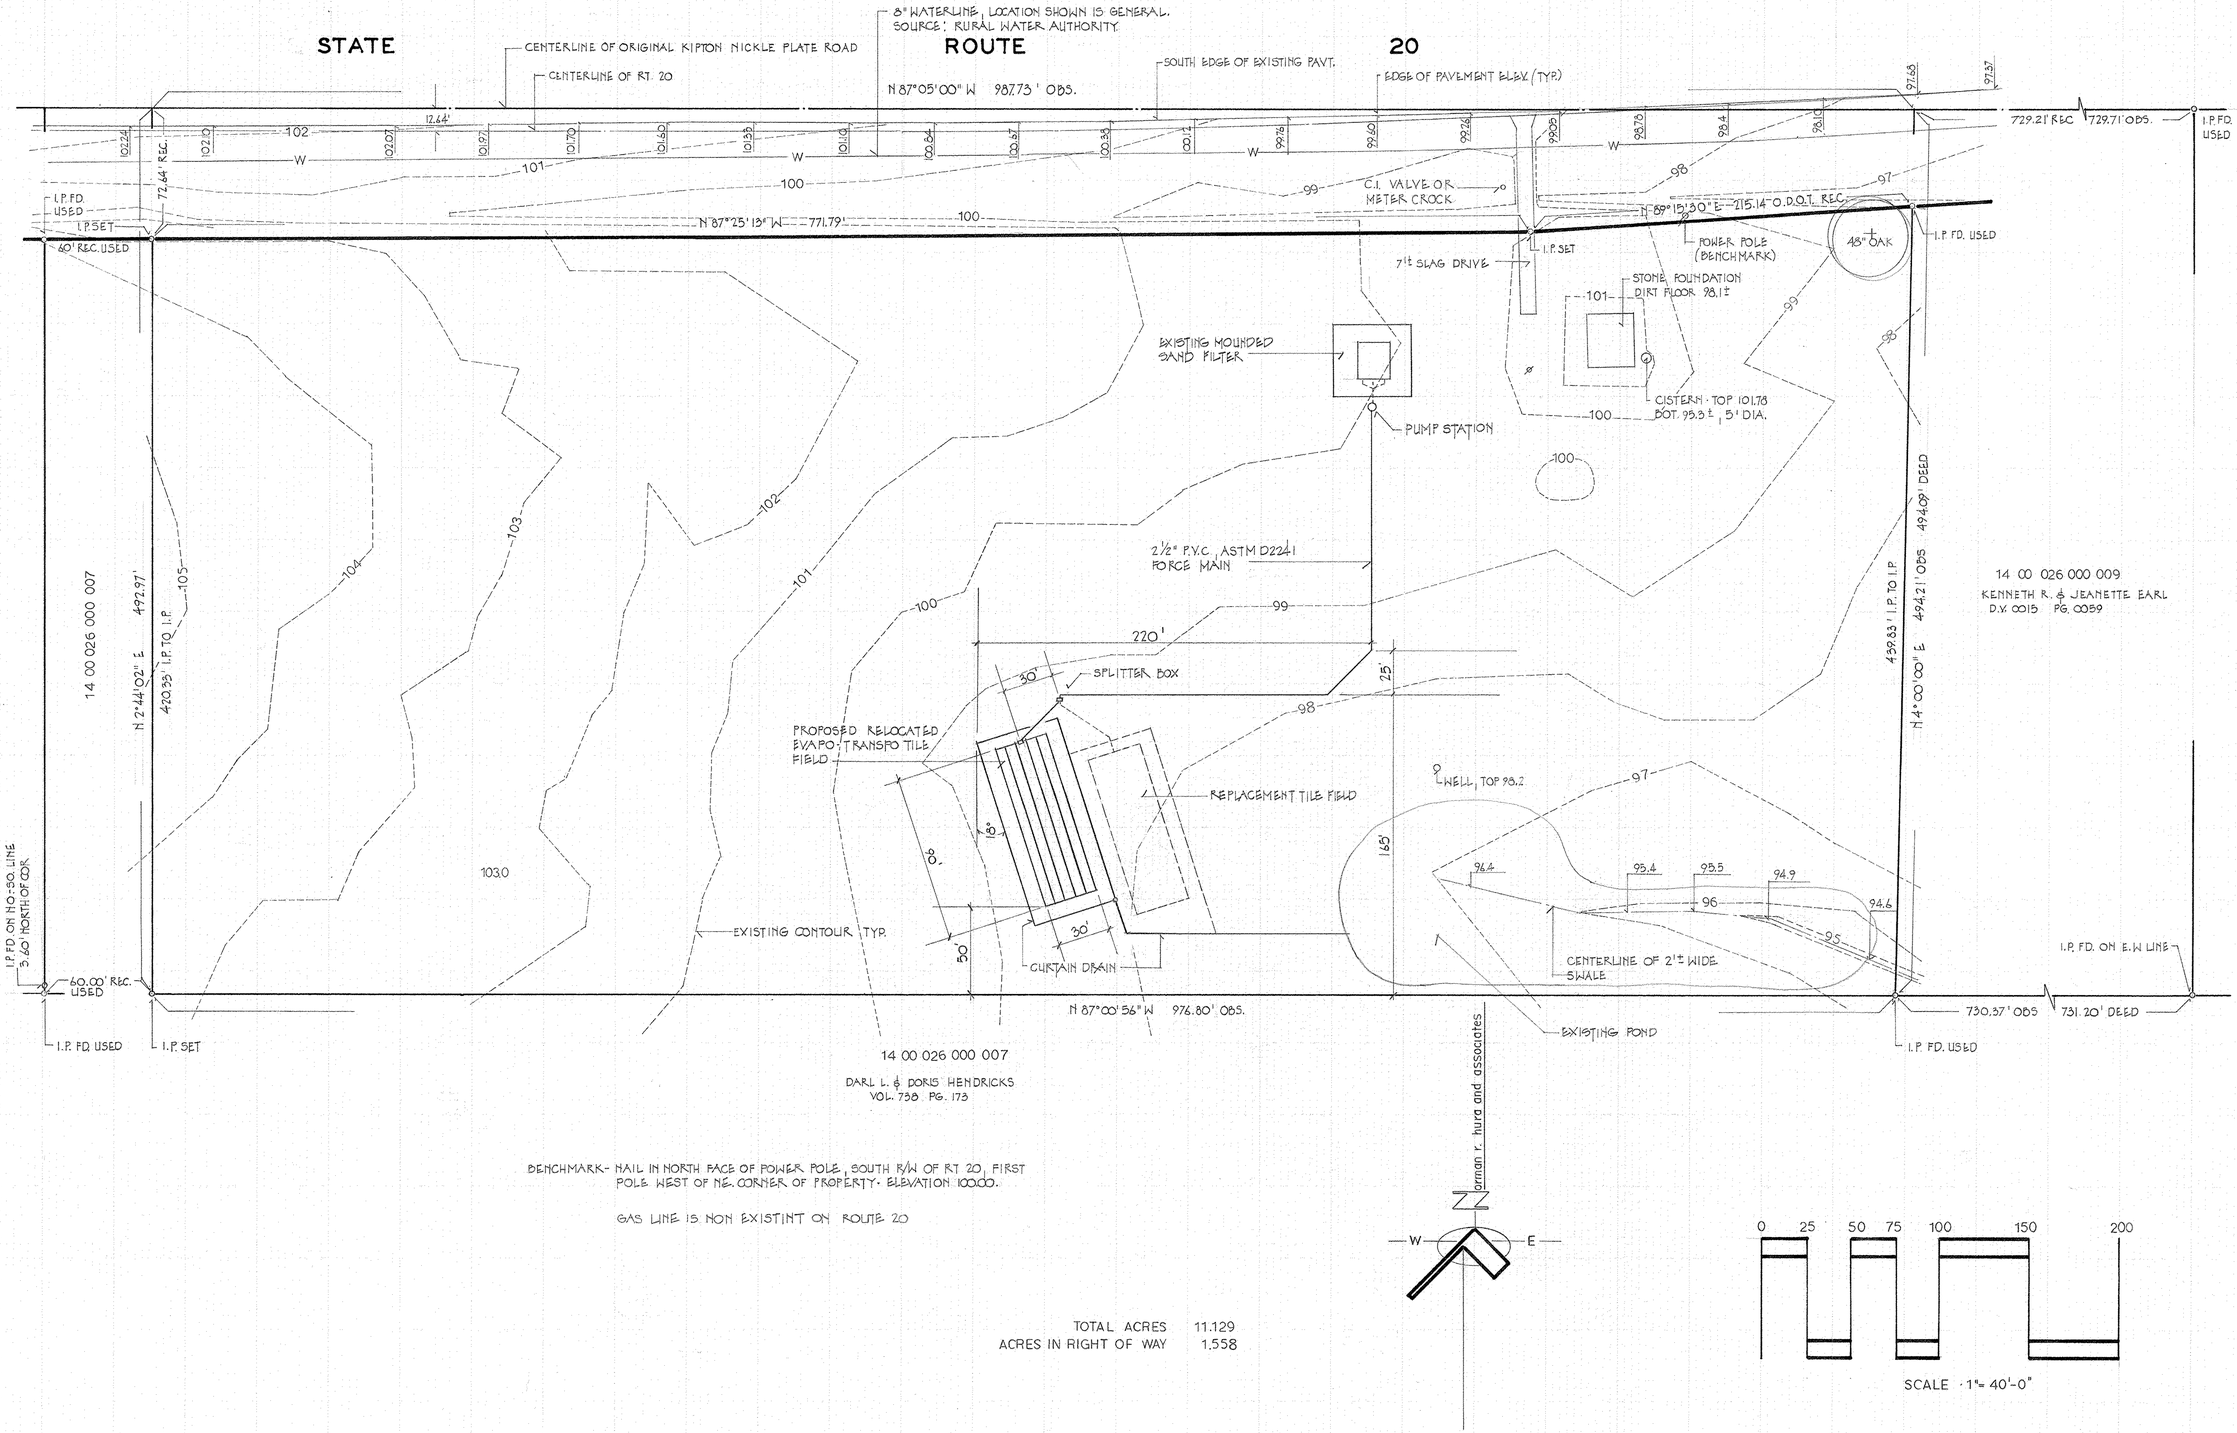

BENCHMARK- NAIL IN NORTH FACE OF POWER POLE, SOUTH R/W OF RT 20, FIRST POLE WEST OF NE. CORNER OF PROPERTY. ELEVATION 100.00.

GAS LINE IS NON EXISTINT ON ROUTE 20

TOTAL ACRES	11.129
ACRES IN RIGHT OF WAY	1.558

norman r. hura and associates

STATE OF OHIO
N. R. HURA
S-5208
REGISTERED
PROFESSIONAL SURVEYOR

LAND CONCEPTS COMPANY INC.
OUTLINE, TOPOGRAPHICAL SURVEY
PPN 14-00-026-000-002
RUSSIA TOWNSHIP
OCTOBER 1989

4035