06-24-031-105:031
6.47 scan # 47745

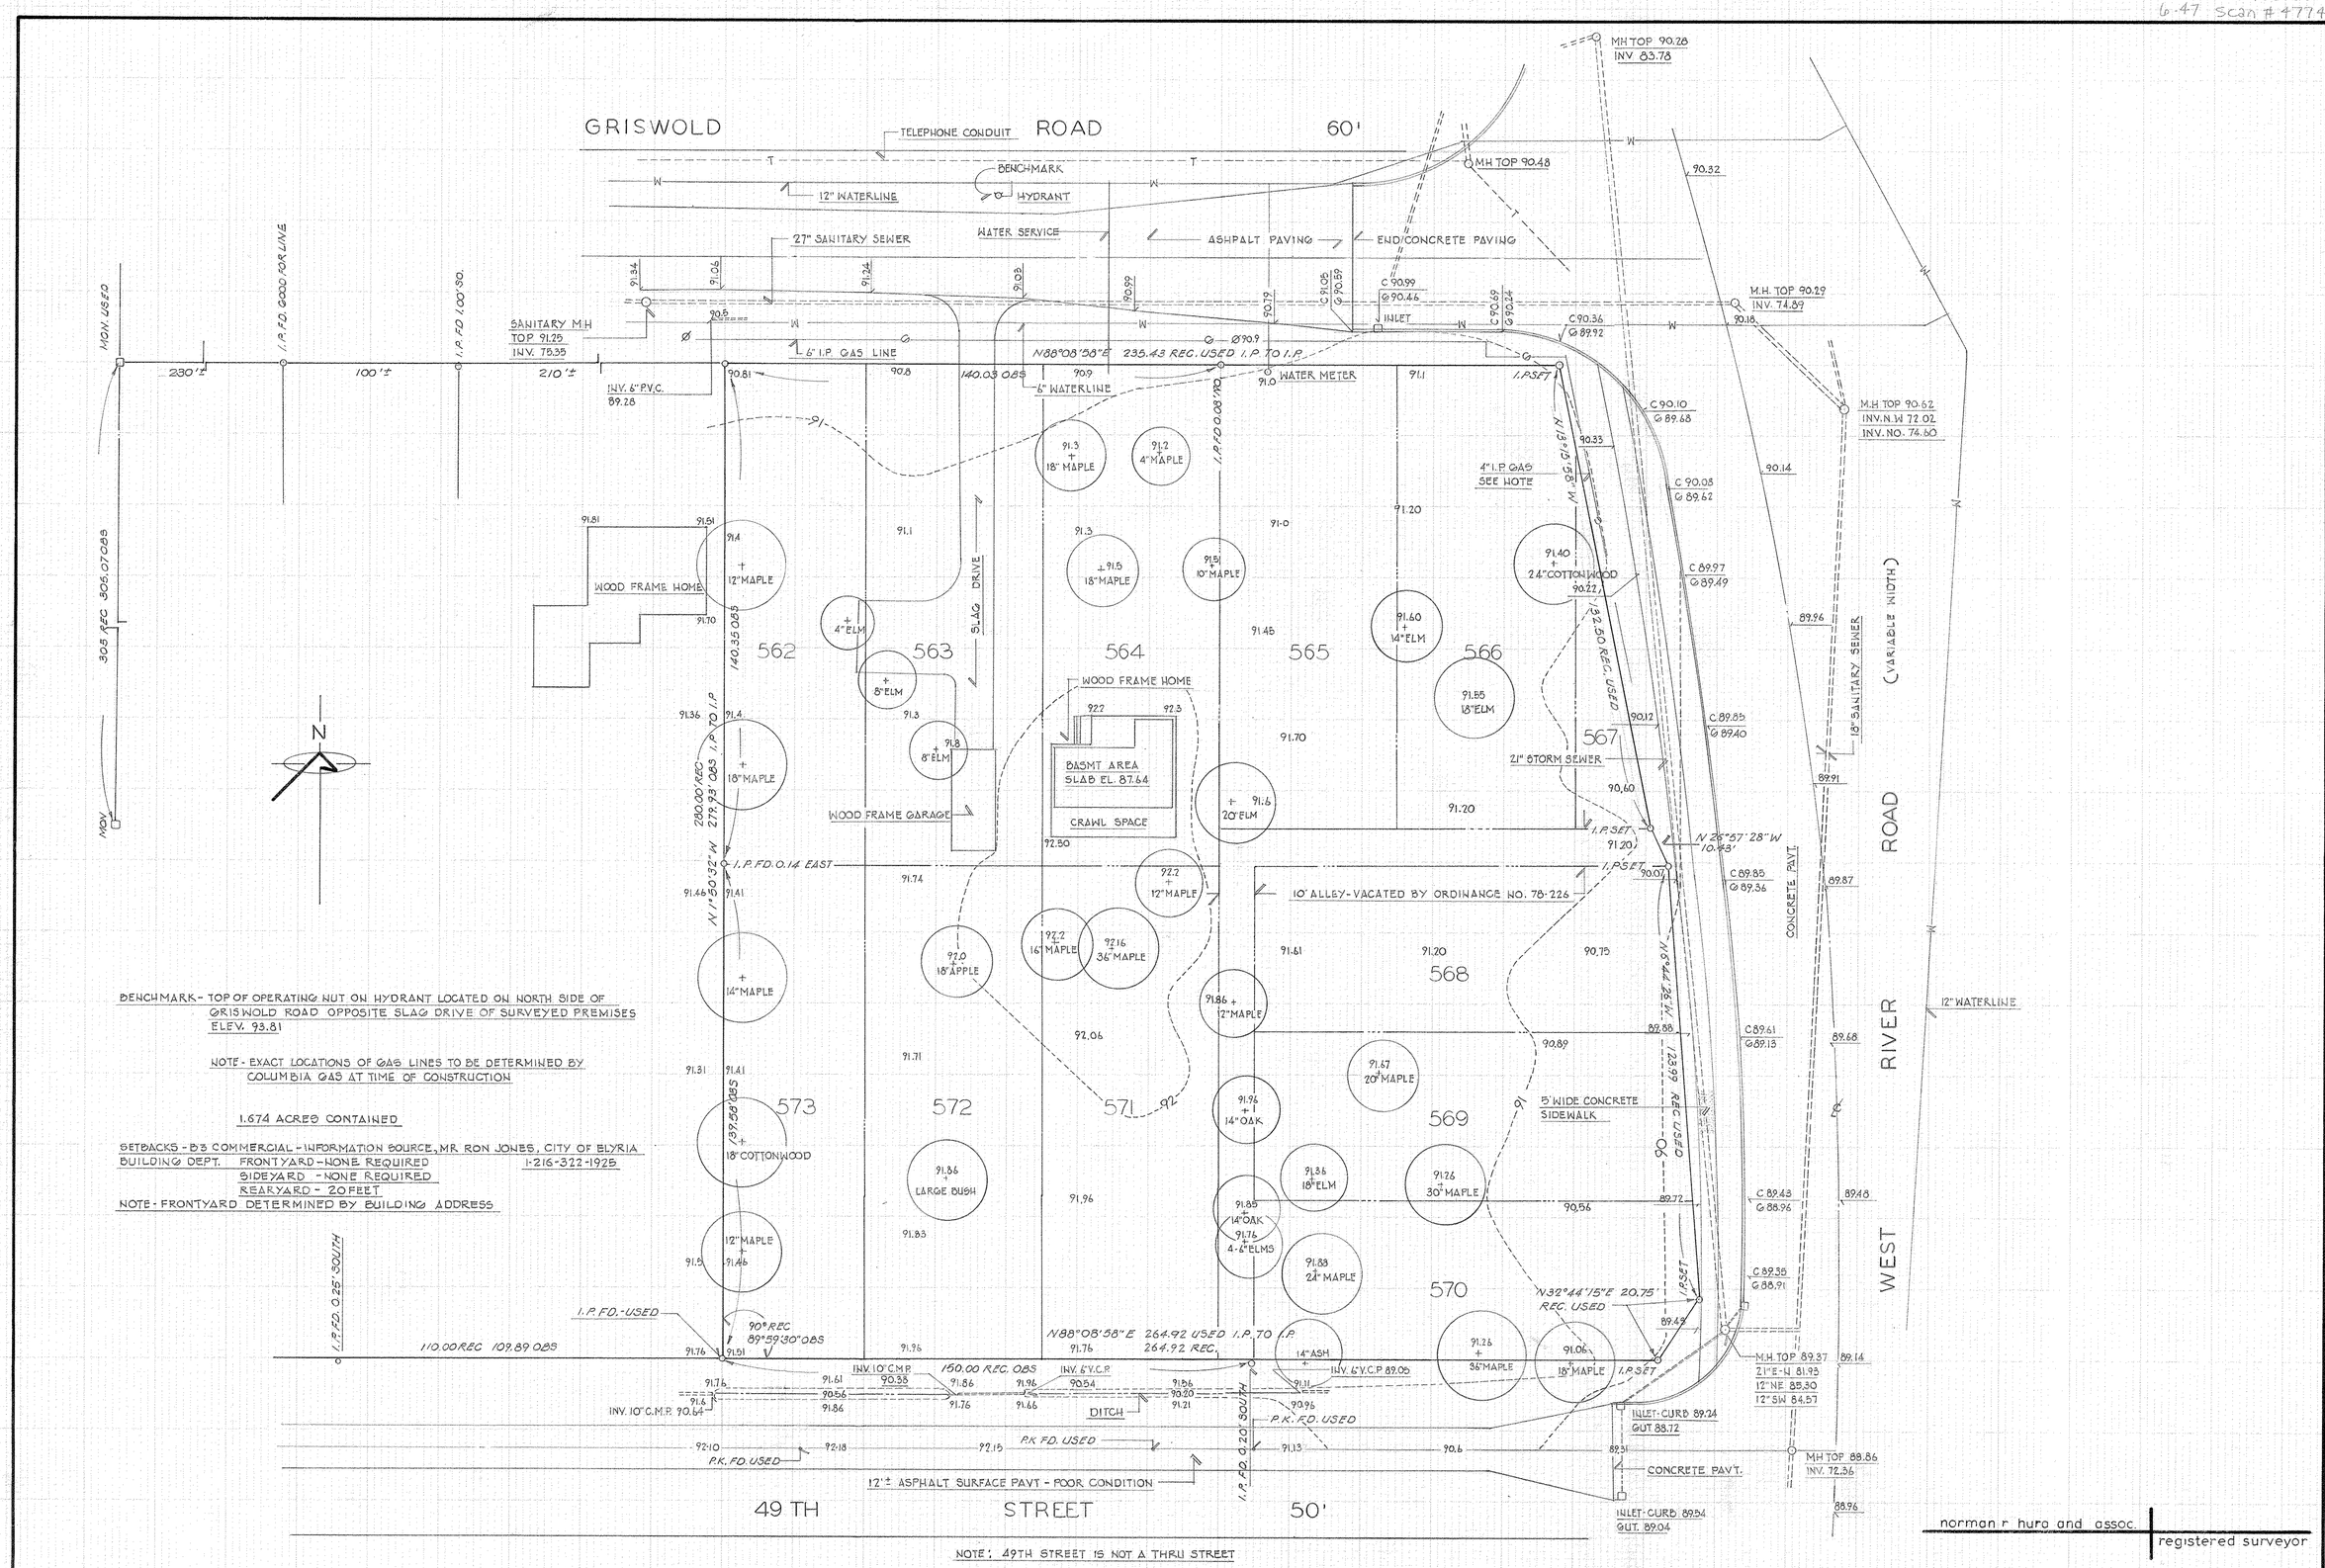

MAY 1985

SCALE 1" = 20'-0"

SUBLOTS 562 TO 573 INC.
LEONA HEIGHTS ALLOT.
ELYRIA OHIO

OUTLINE - TOPOGRAPHICAL SURVEY

DRS. RUSSELL, BERKERBILE & ASSOC. INC.

norman r. hura and assoc. | registered surveyor

2041