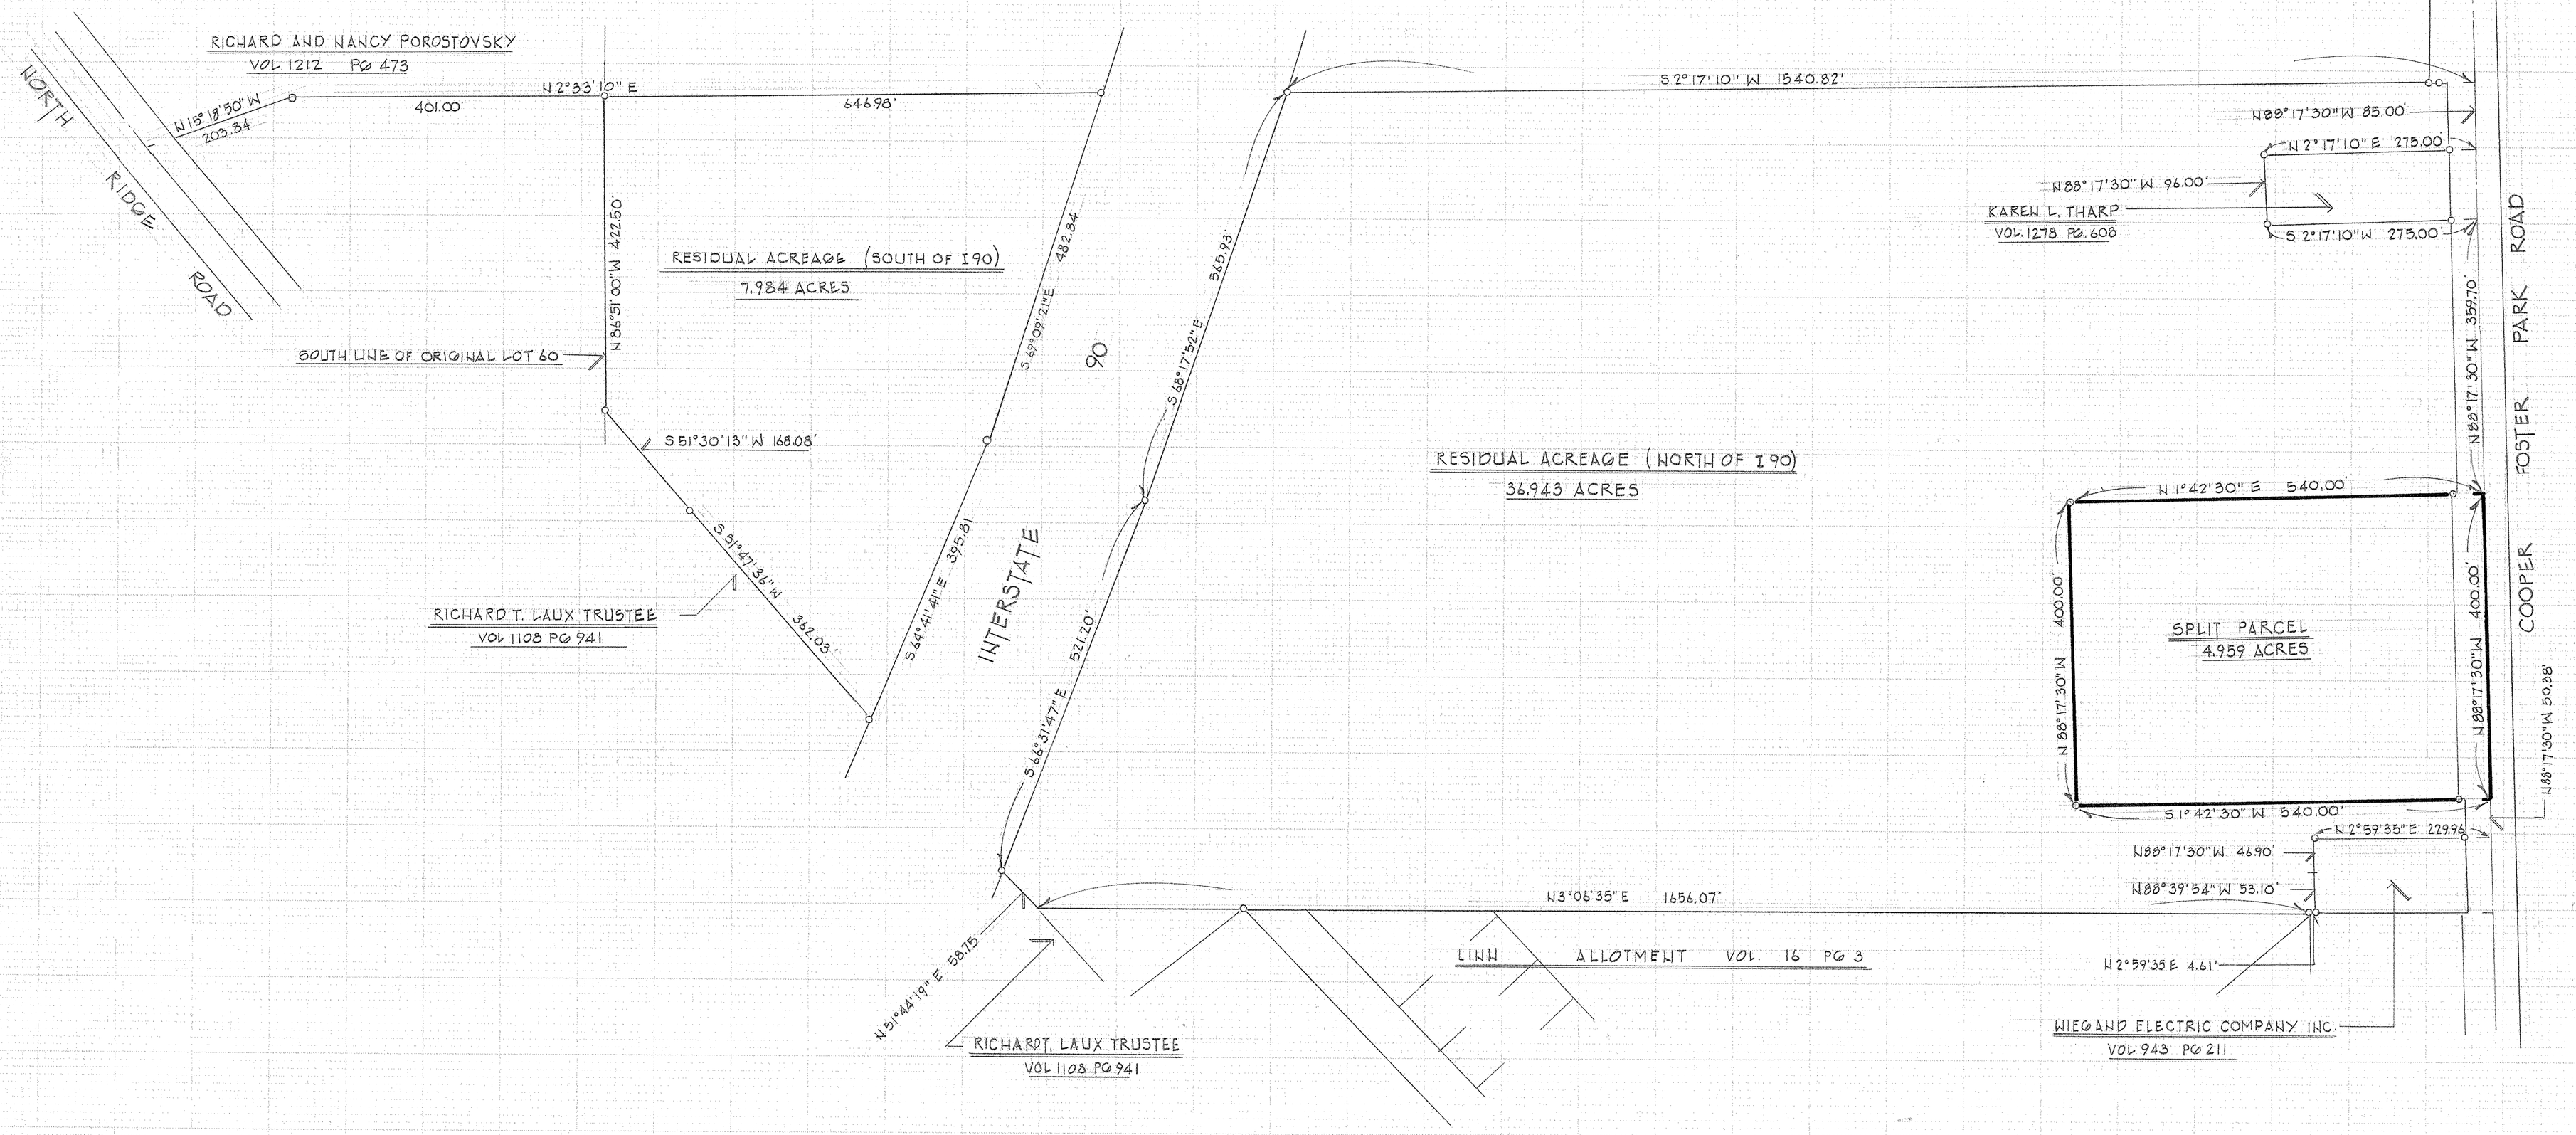

FOR ADDITIONAL BASIS OF SURVEY INFORMATION SEE ATTACHED "SURVEY - CHARLES WIEGAND ESTATE"

NORMAN R. HURA & ASSOCIATES

STATE OF OHIO
N. R. HURA
S-5208
REGISTERED PROFESSIONAL SURVEYOR

0 50 100 200 300 400 500

SCALE

JUNE 1985

MR. EARL WIEGAND

PROPOSED LOT SPLIT FROM P.P.N 05-00-060-101-029

05-00-060-101-067
05-00-060-A Sec 4 47146

2045