04-00-008-104-036, -045
04-00-008-E SCAN # 47757

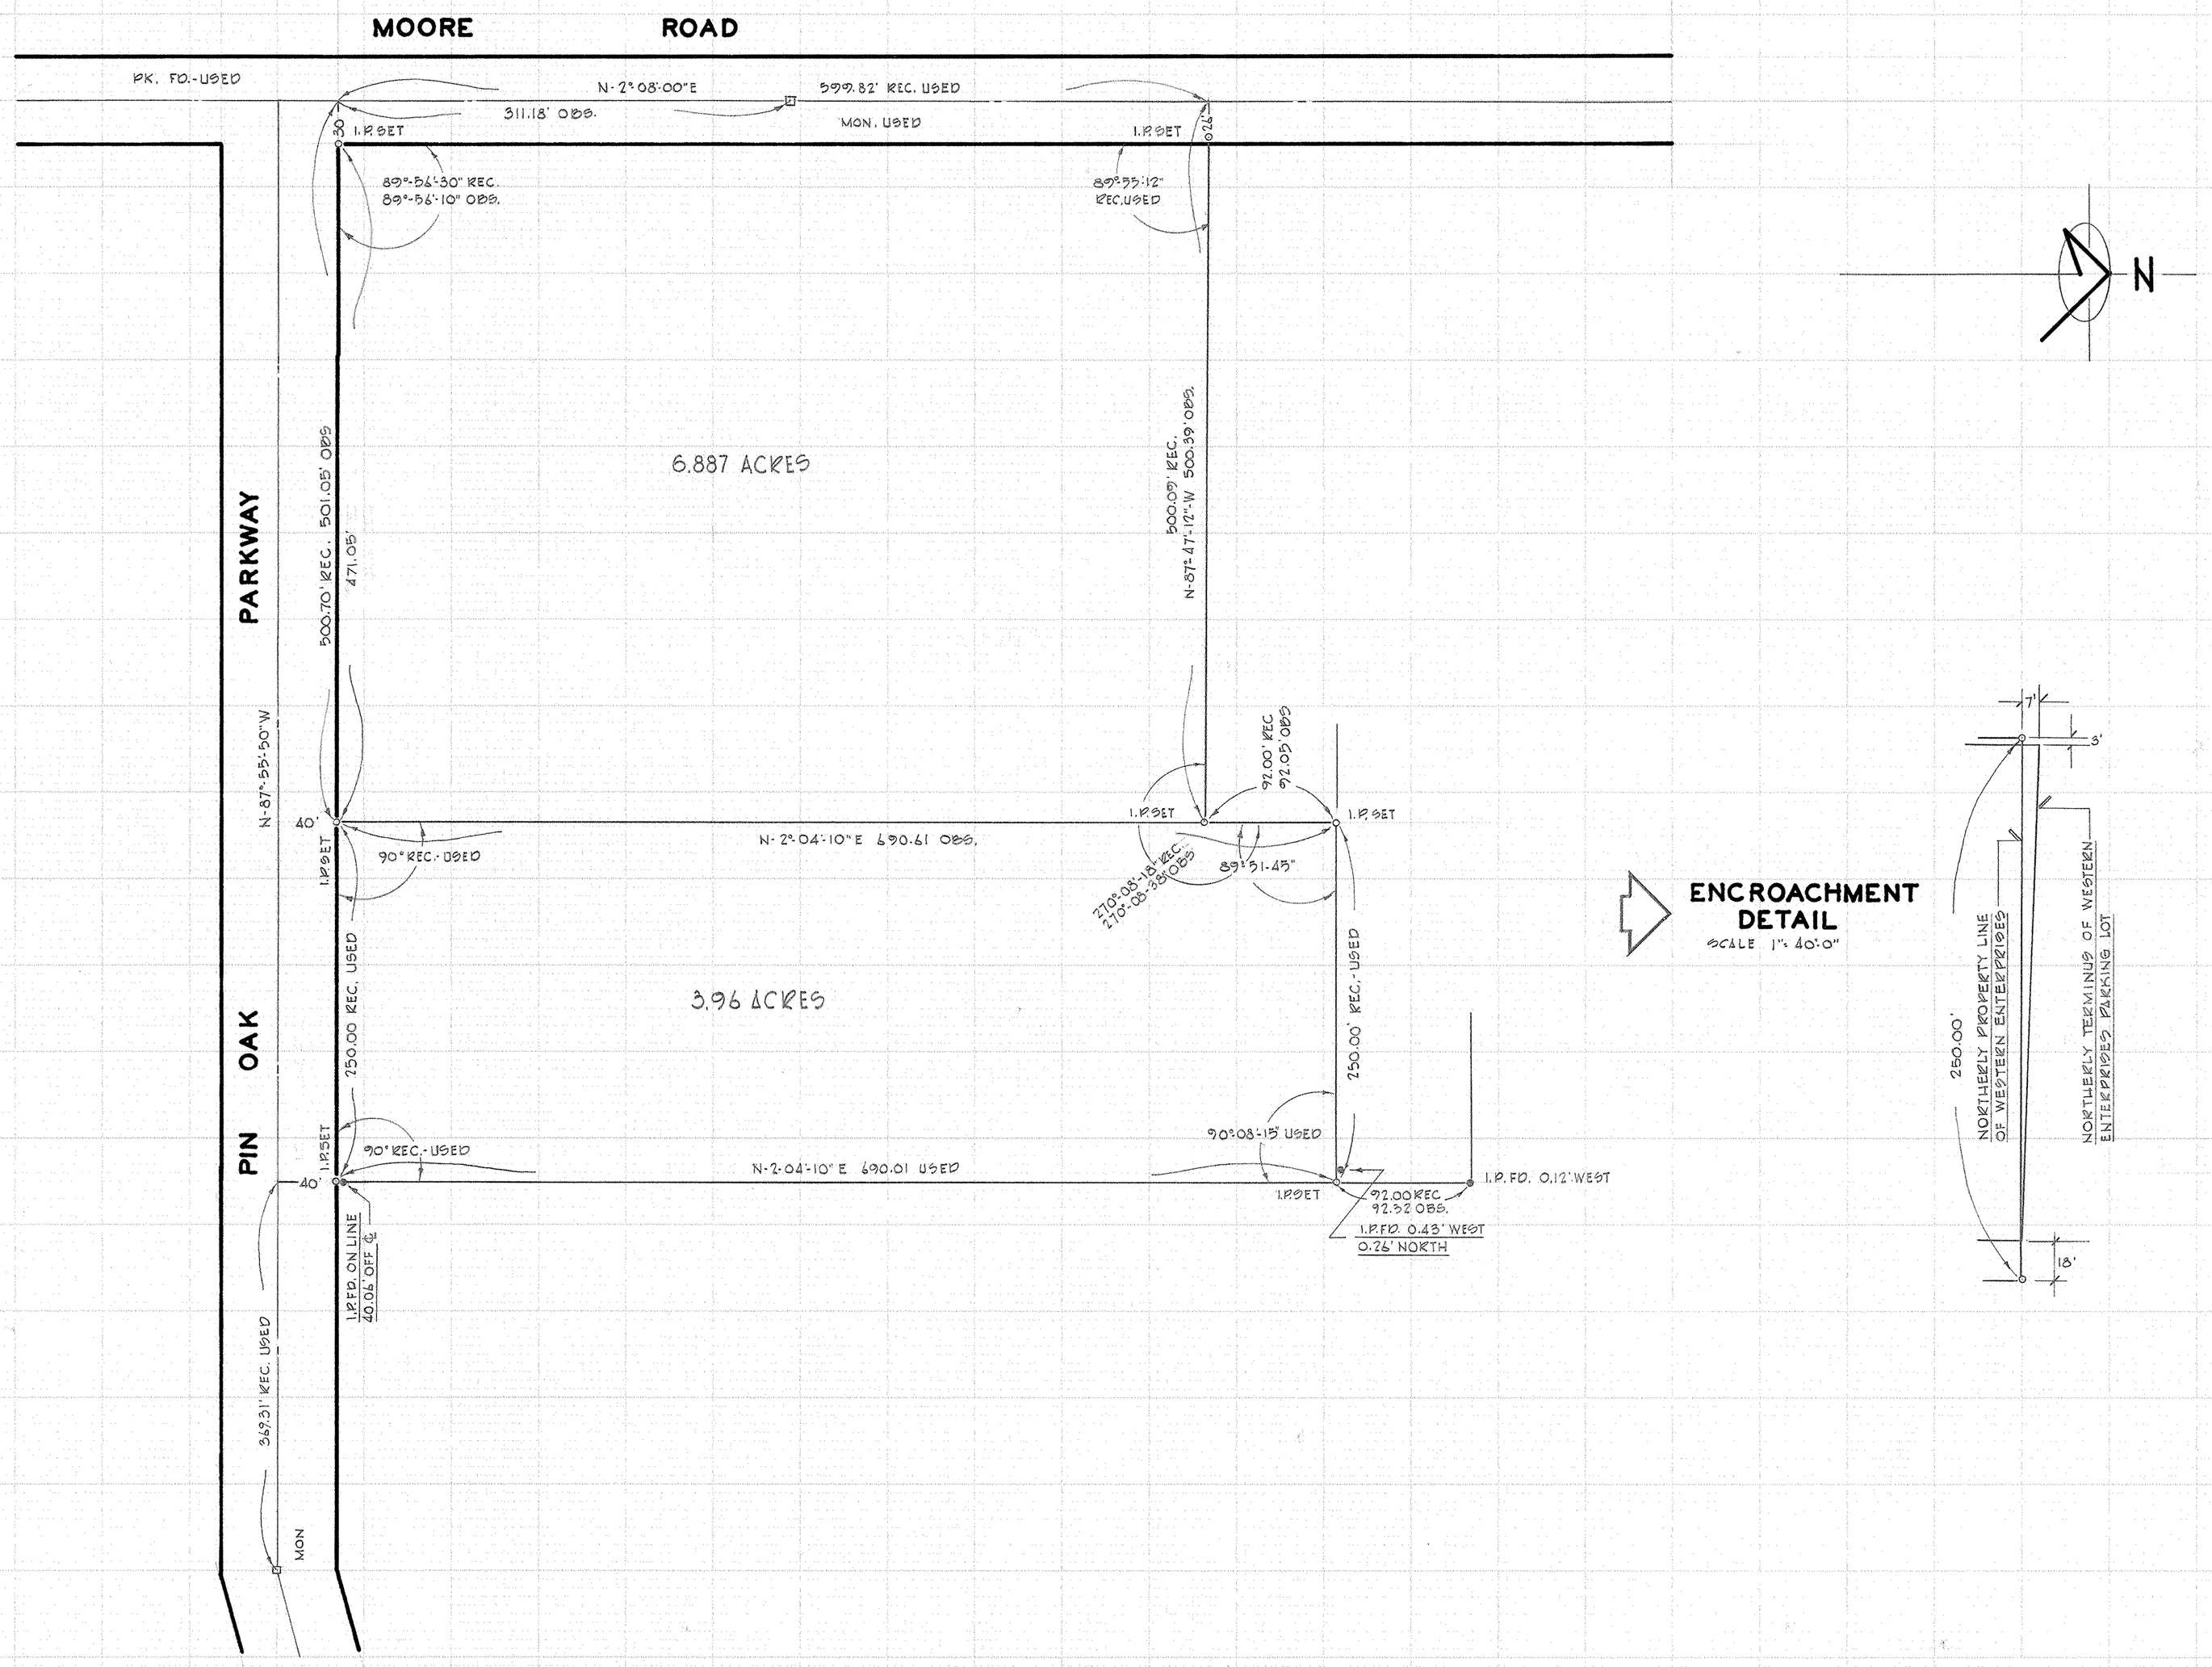

WESTERN ENTERPRISES	OUTLINE SURVEY	PART OF ORIGINAL SECTION NO 8 AVON TWP.	APRIL 1980	SCALE 1"-60'
				S 1032