01-00-017-000-168, 190, 260, 261
01-00-017-A Scan# 47758

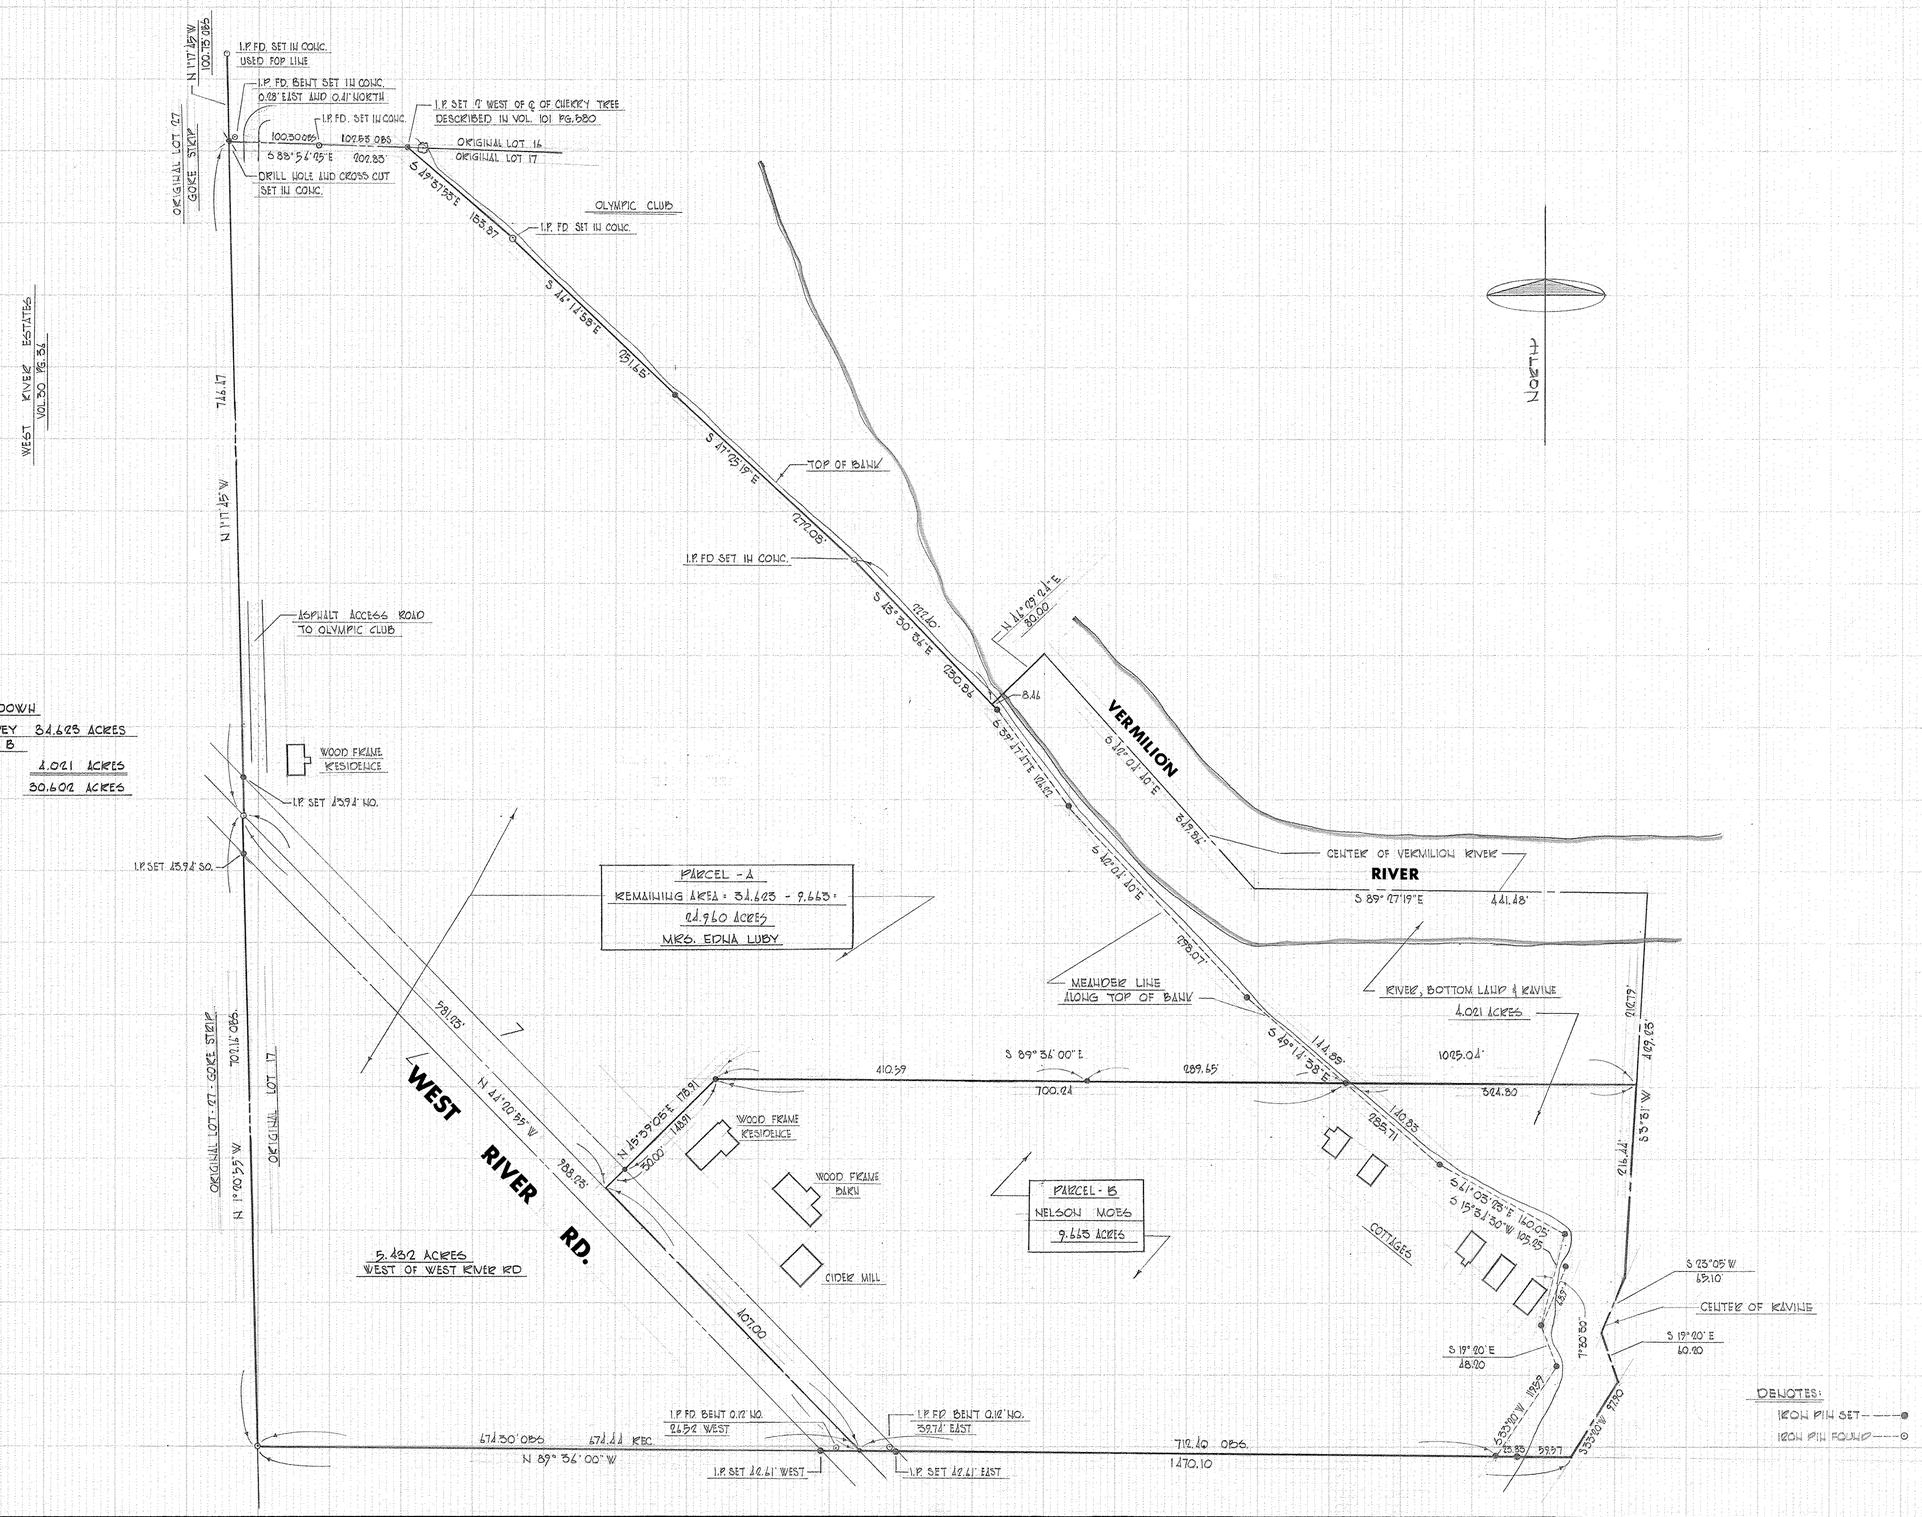

ACREAGE BREAKDOWN

1. TOTAL ACREAGE PER SURVEY 31.623 ACRES
   INCLUDES PARCELS A & B
2. BOTTOM LAND 4.021 ACRES
3. USEABLE ACREAGE 30.602 ACRES

REVISED 9-11-78 - PER MRS. EDNA LUBY
REVISED 6-15-78 - NELSON MOES PARCEL ADDED

ROSE L. MOES ESTATE
WEST RIVER ROAD
VERMILION, OHIO

SURVEY OF A PART OF ORIGINAL BROWNHELM TOWNSHIP LOT NO. 17
LORAIN COUNTY, OHIO

PREPARED BY:
NORMAN R. HURA AND ASSOCIATES
2001 COOPER-FOSTER PARK ROAD
AMHERST, OHIO

SCALE: 1" = 80'
APRIL 10, 1978

E 1038