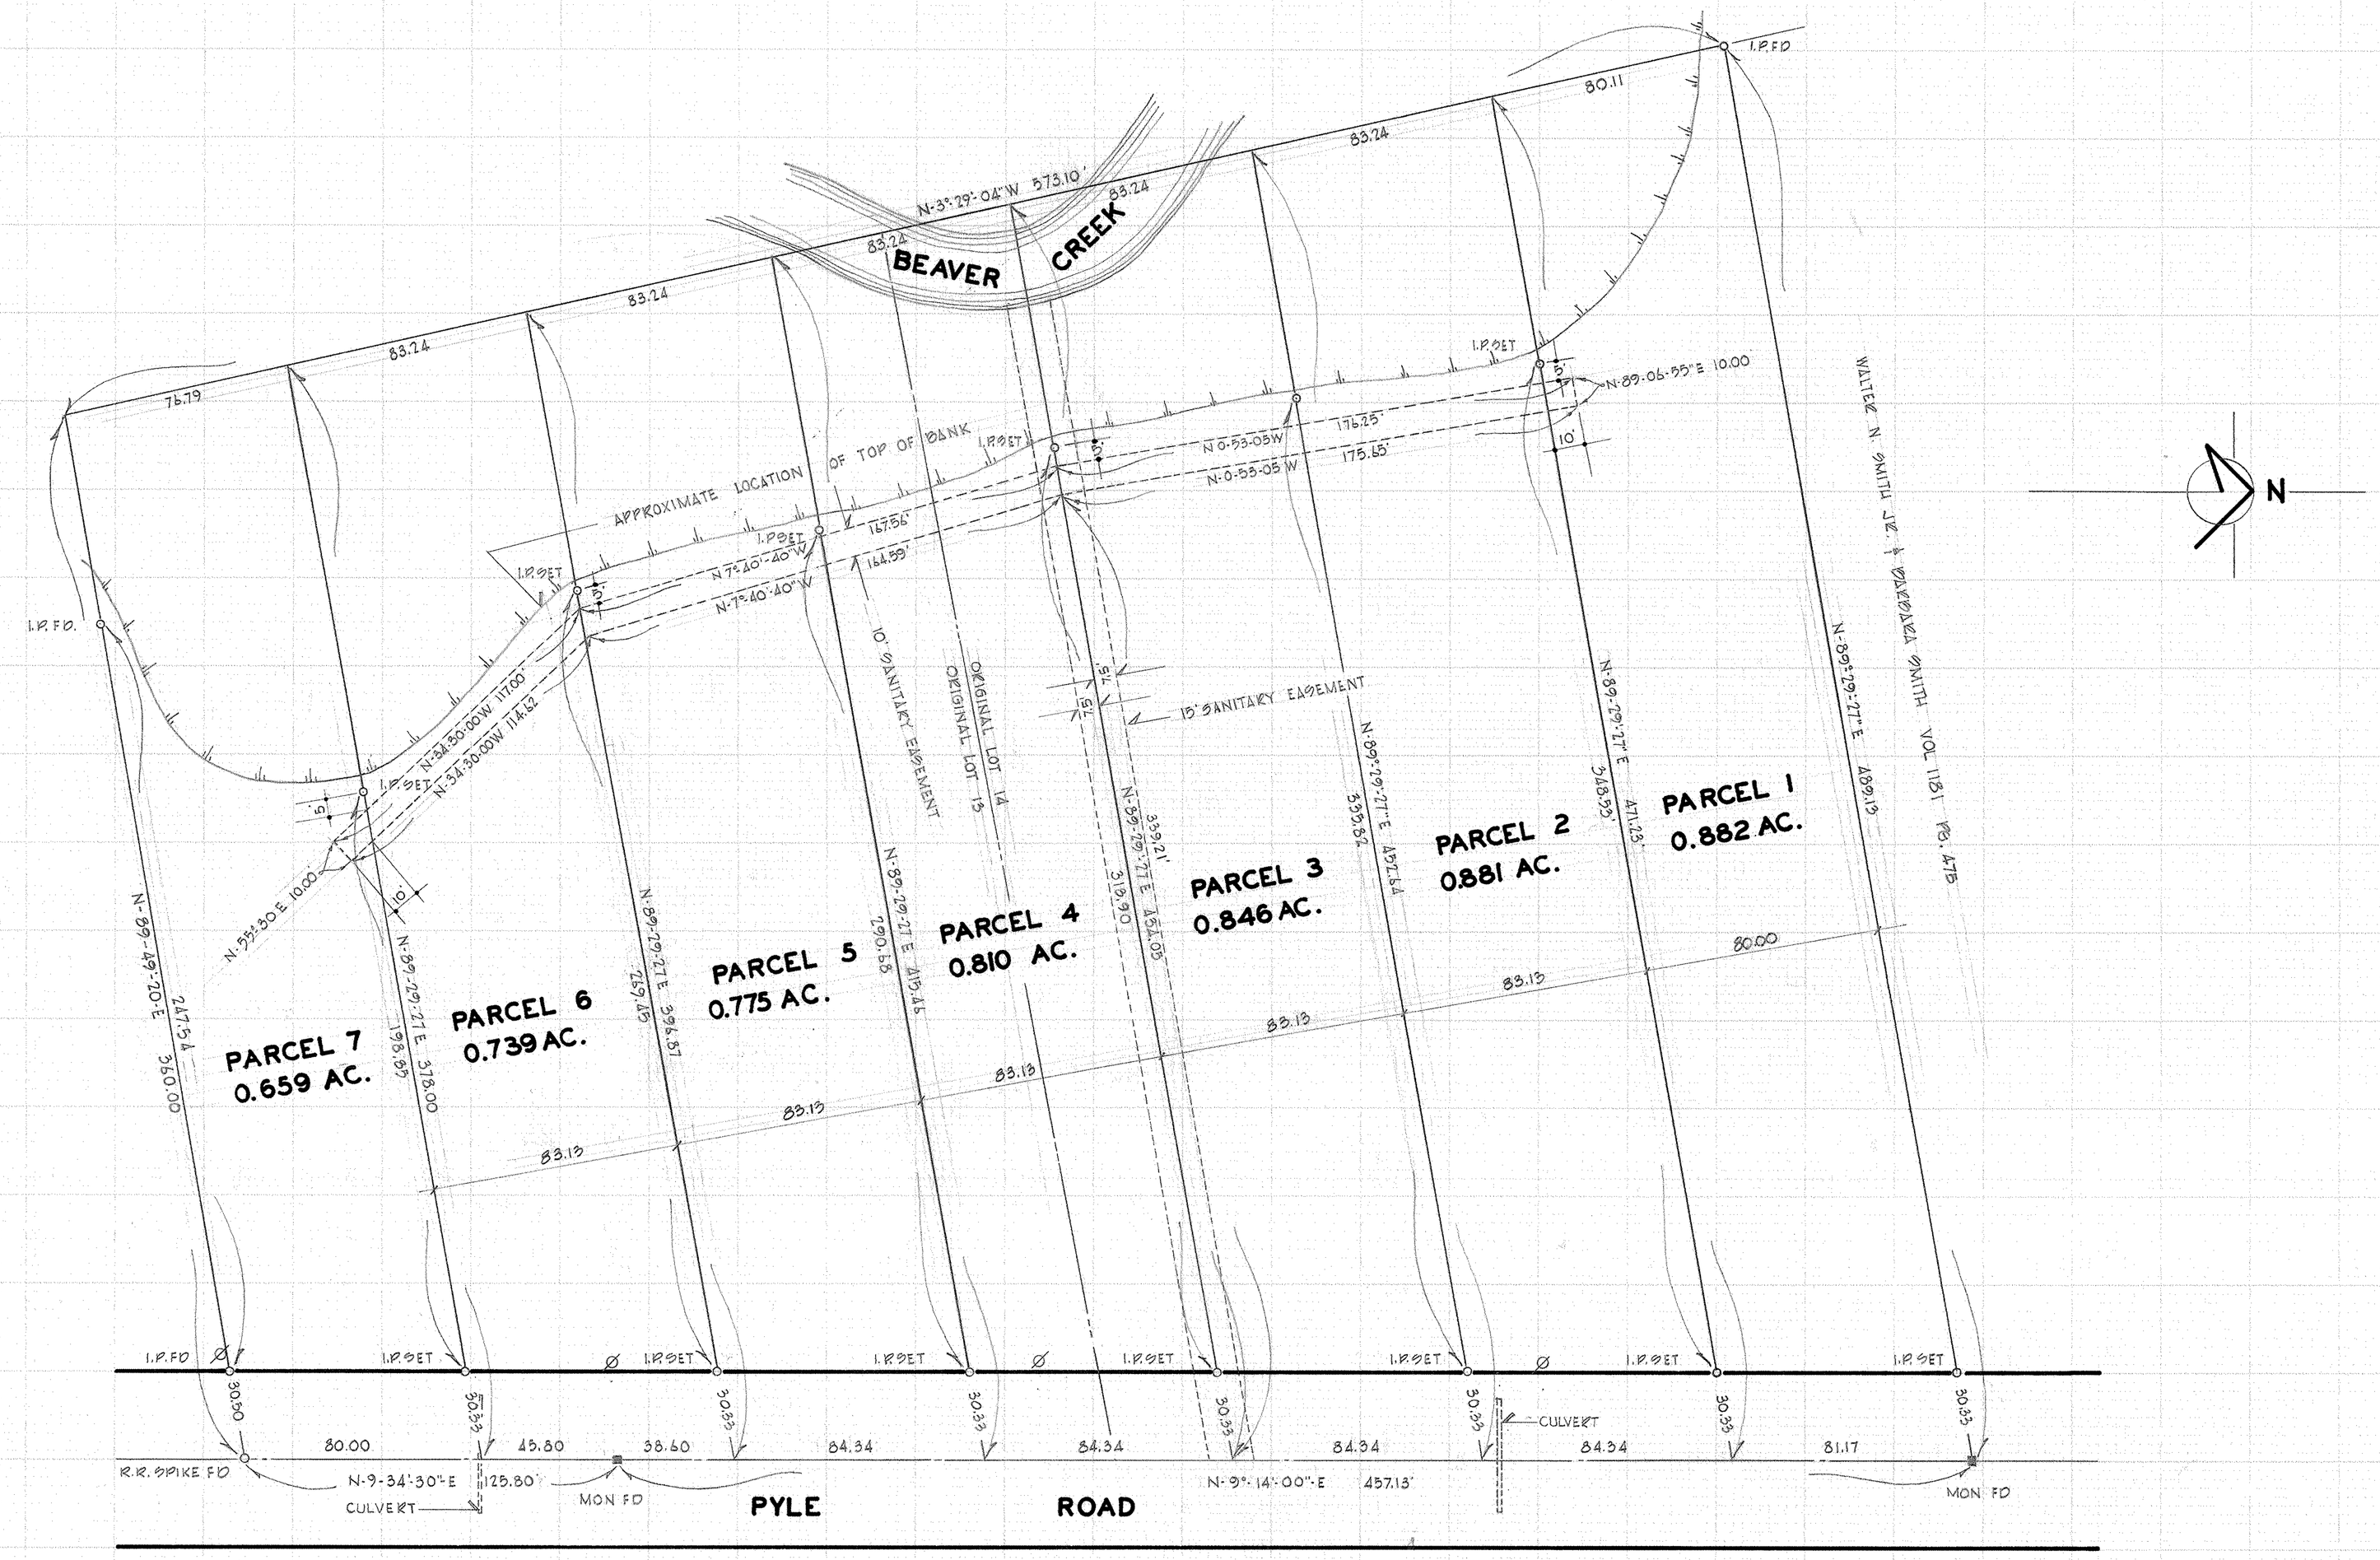

norman hura

MR. LARRY MARSHALL M & E CONSTRUCTION	SURVEY AND LOT SPLIT OF PART OF O.L. NO.S 13 & 14 OF AMHERST TWP. LORAIN CO. OHIO	SCALE 1" 30'	MARCH 1980	STATE OF OHIO N. R. HURA S-5208 REGISTERED PROFESSIONAL SURVEYOR

S 1040