03-00-100-113-015, -016, -017, -020
03-00-100-A Scan# 47762

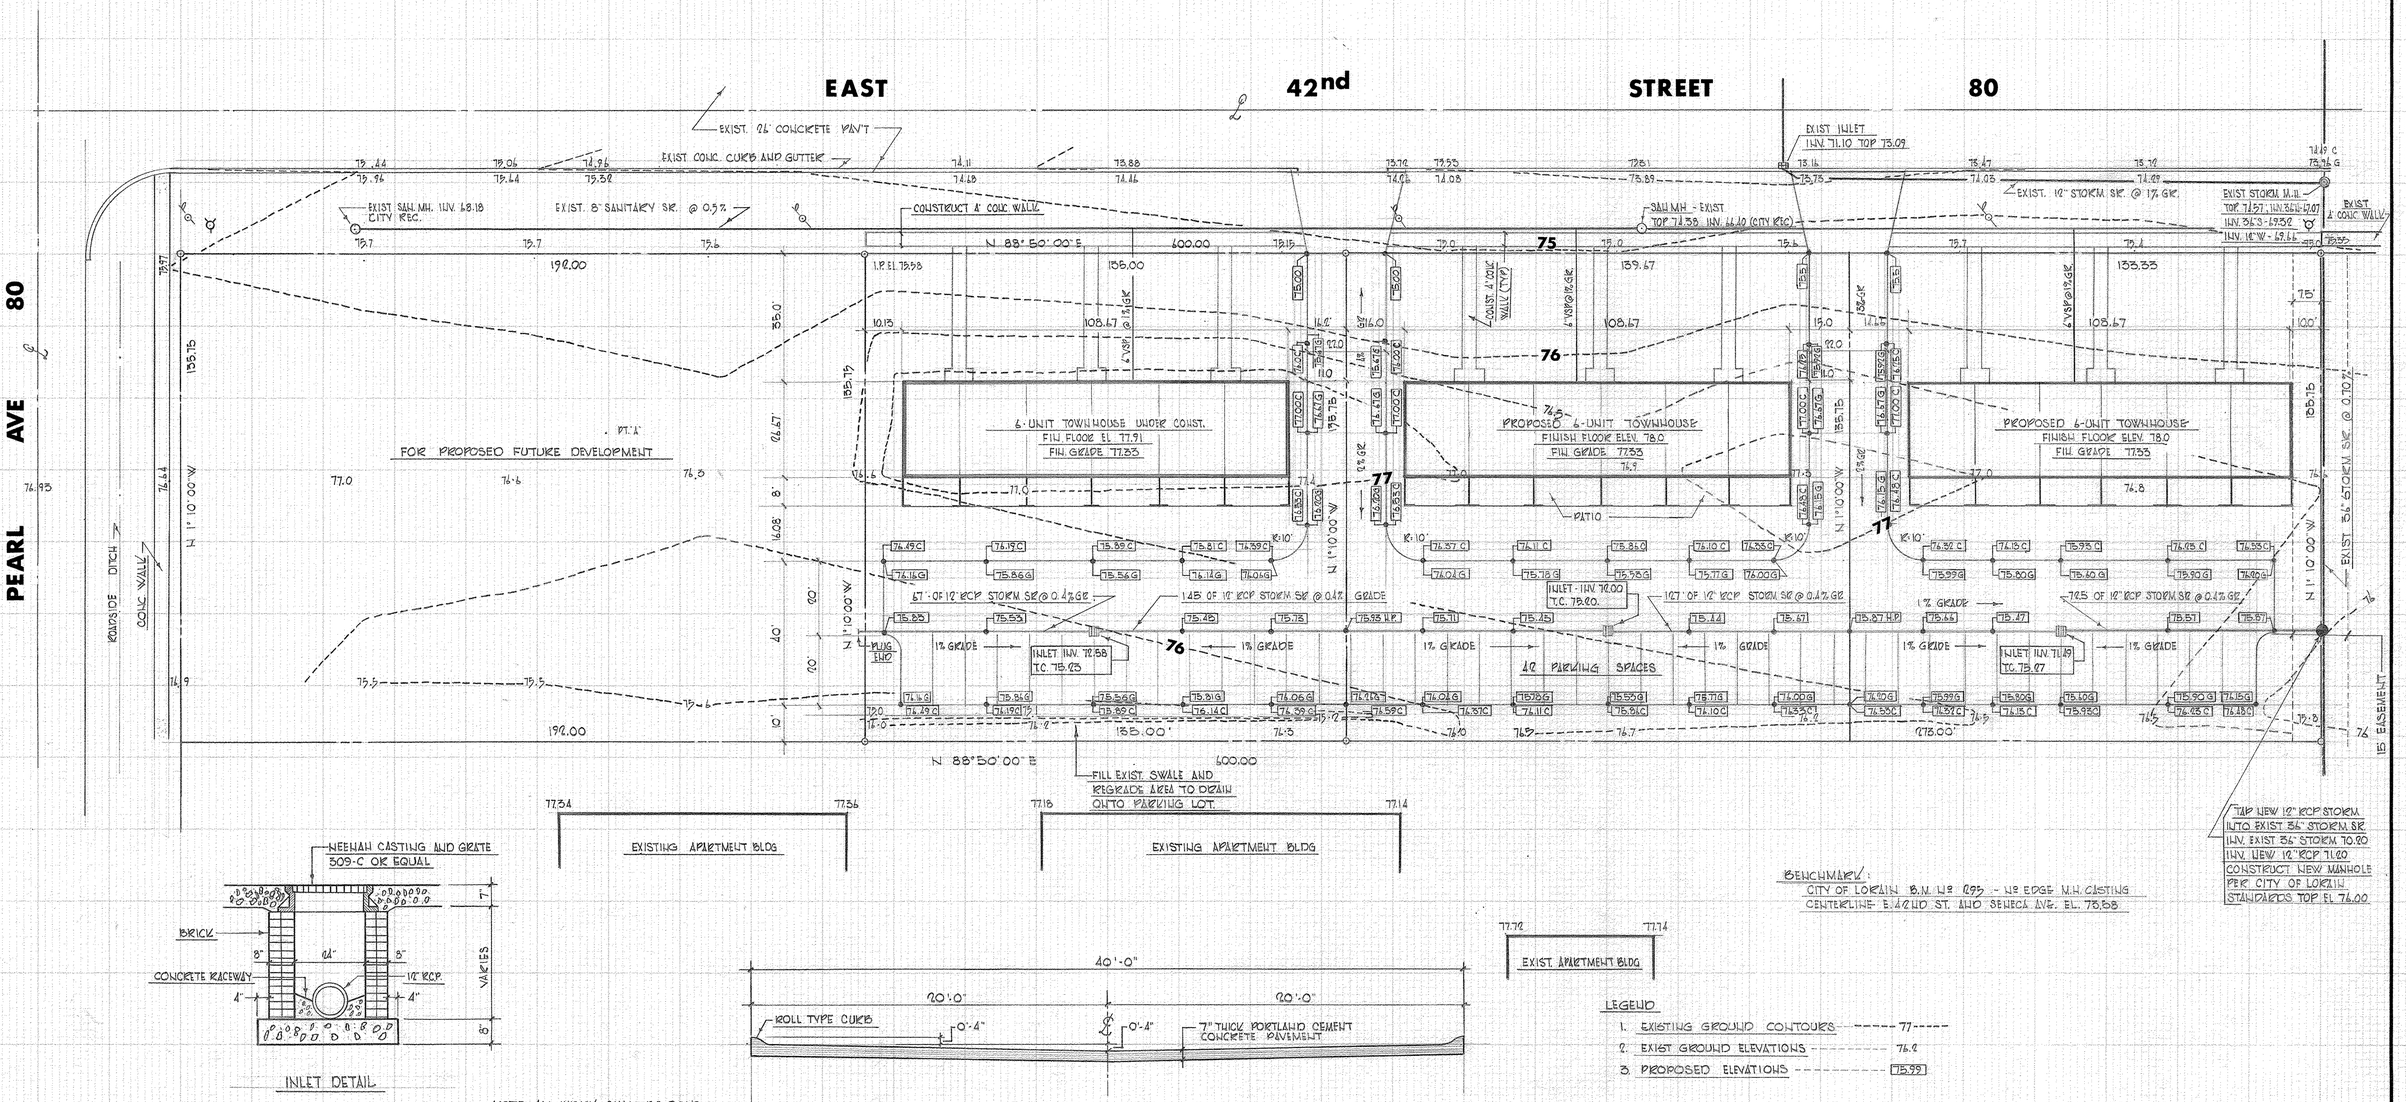

NOTE: ALL WORK SHALL BE DONE IN ACCORDANCE WITH CITY OF LORAIN STANDARDS AND SPECIFICATIONS.

DEVELOPER: EQUITY BUILDERS LORAIN, OHIO	PARKING LOT DESIGN AND EXISTING TOPOGRAPHY OF A PART OF ORIGINAL LOT 100 SHEFFIELD TOWNSHIP AND BEING BLOCK B OF OAKWOOD ACRES SUBDIVISION No. 5 - VOL. 24 PG. 87.	PREPARED BY: NORMAN R. HURA AND ASSOCIATES 2001 COOPER - FOSTER PARK RD. AMHERST, OHIO	DATE: MAY 25, 1978 SCALE: 1" = 20	FIELD BOOK - 11

E 1047