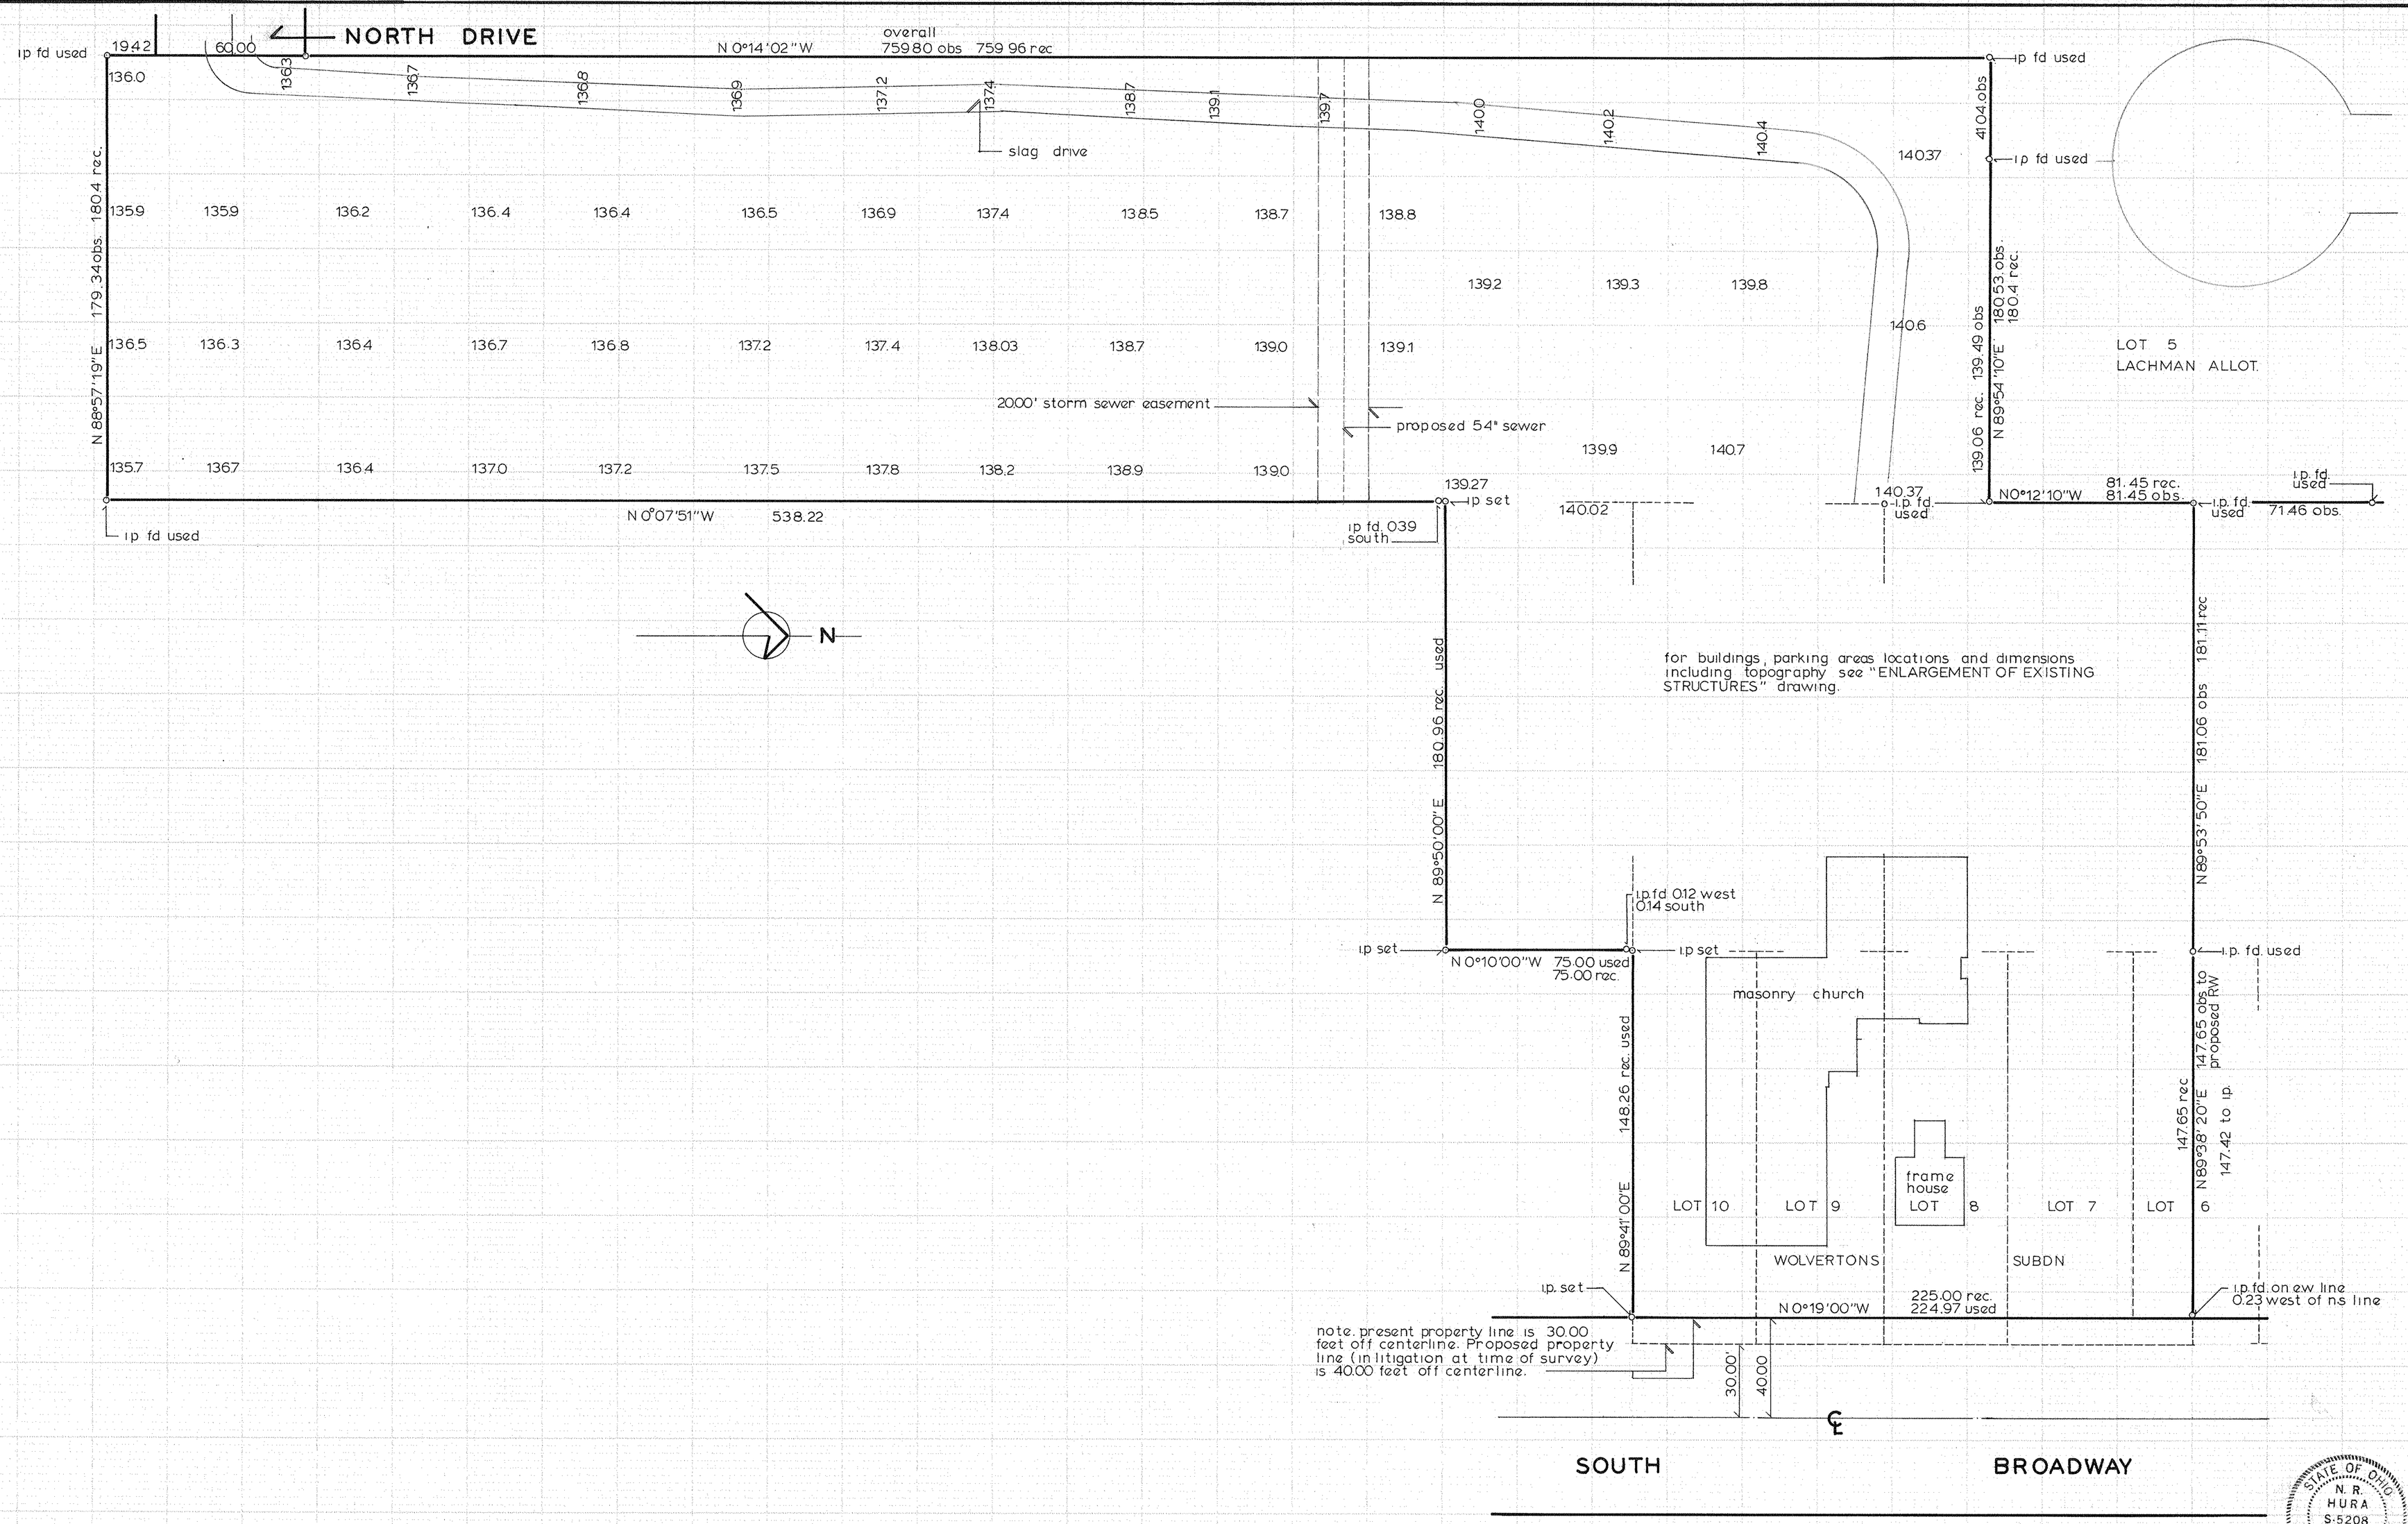

PENFIELD JUNCTION BAPTIST CHURCH FELLOWSHIP BAPTIST CHURCH	OUTLINE & TOPOGRAPHICAL SURVEY	norman hura and associates | development consultant – surveyor SCALE 1" = 30'0" JULY 1983

1158