02-01-006-109-029
02-01-006-B Scan # 477 of 5

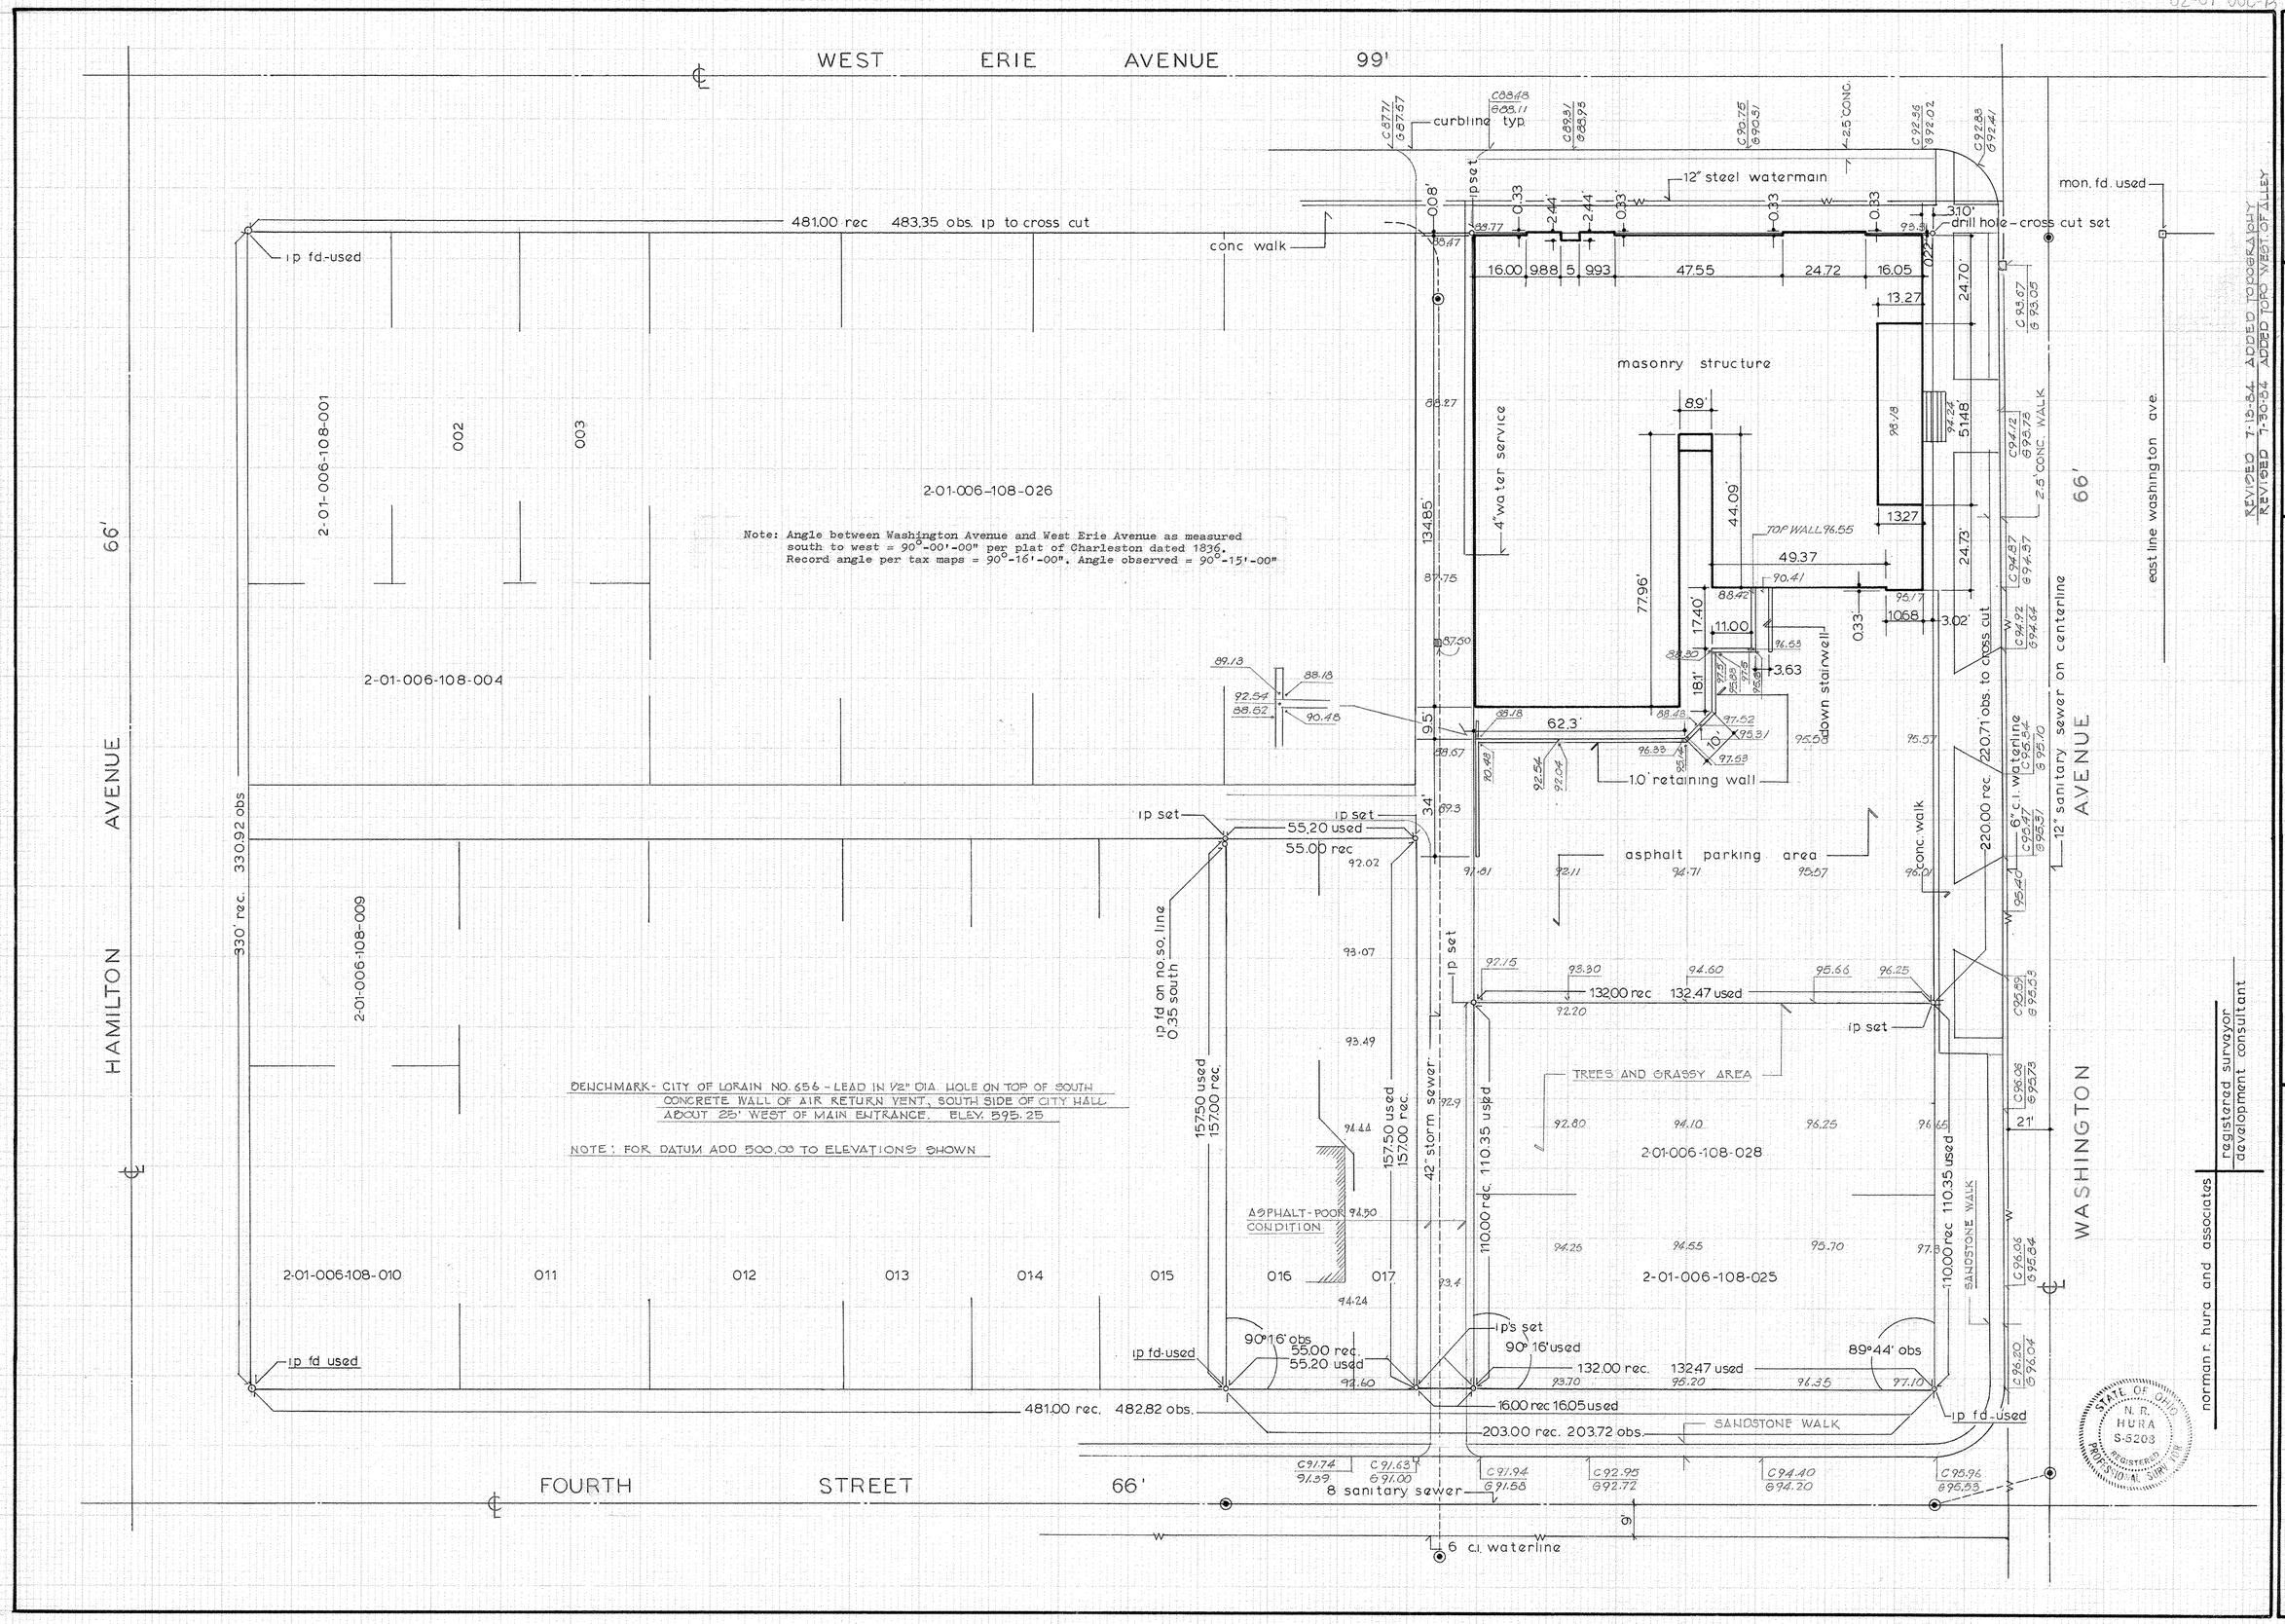

REVISED 7-18-84 ADDED TOPOGRAPHY
REVISED 7-30-84 ADDED TOPO WEST OF ALLEY

SCALE 1" = 20'

MARCH 1984

OUTLINE SURVEY
HOTEL LOCATION
UTILITIES PLOTTED FROM RECORD

MR. JOHN VEARD
UNITED PROPERTY

registered surveyor
development consultant

norman r. hura and associates

1164