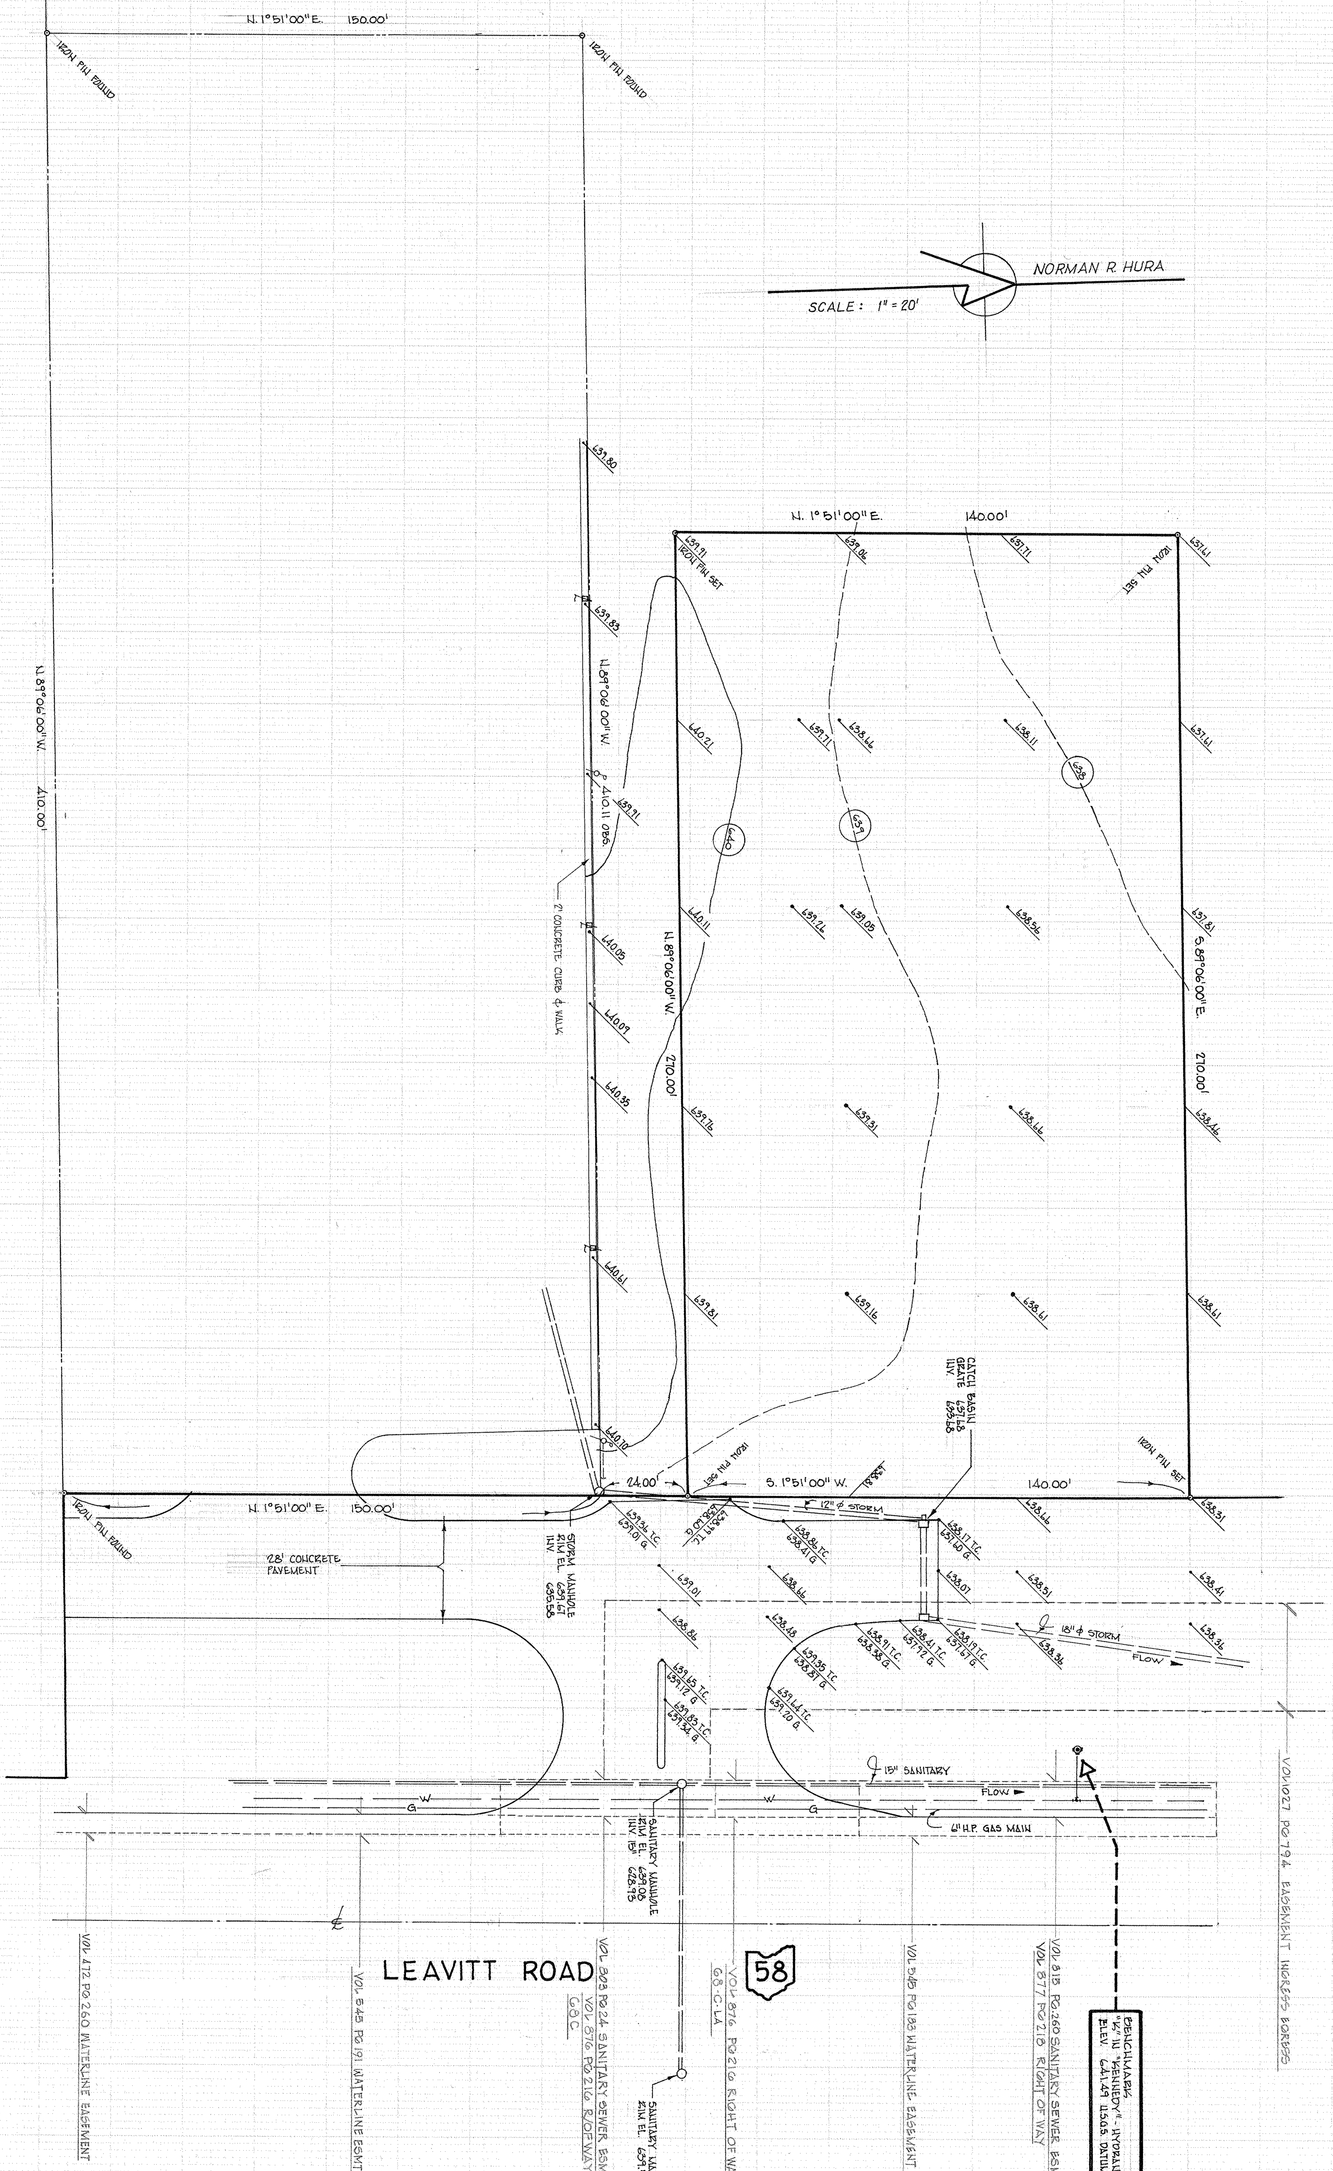

STAR BUILDERS AMHERST, OHIO	BOUNDARY & TOPOGRAPHICAL SURVEY PART OF O.L. 40, AMHERST TWP., LORAIN COUNTY, OH.	REVISED - 12-12-84 ADDED EASEMENTS PER TITLE UPDATE. LESS OHIO FUEL GAS EASEMENT

S 2012

05-00-040-106
05-00-040-106 SCH # 47718