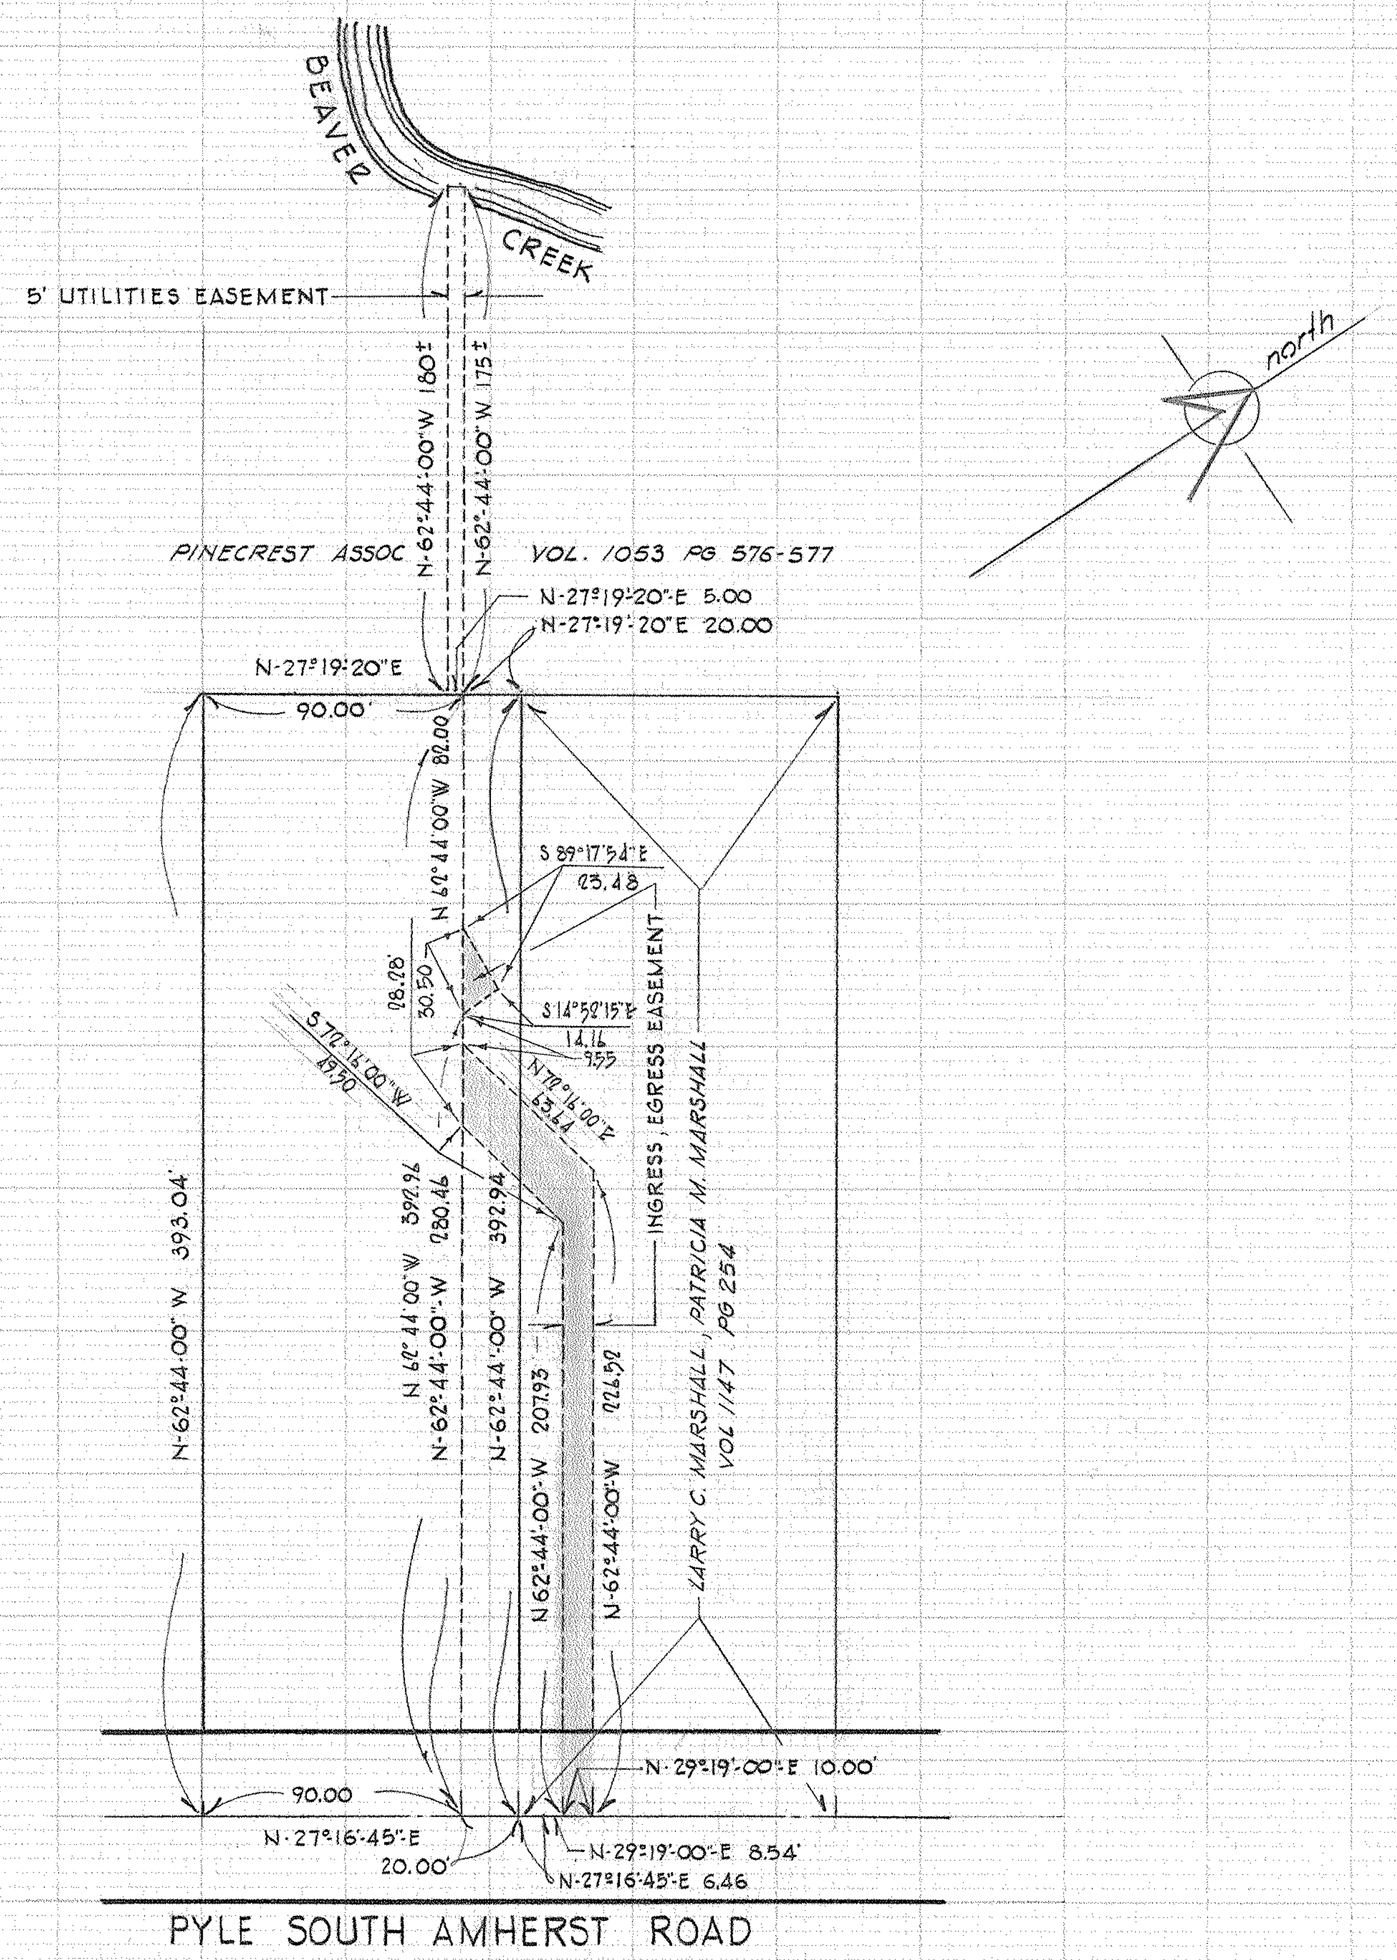

STATE OF OHIO
N. R.
HURA
S-5208
REGISTERED
PROFESSIONAL SURVEYOR

REVISED 5-16-78

LARRY C. AND PATRICIA M. MARSHALL	PROPOSED LOT SPLIT	ORIGINAL AMHERST TWP. LOT 15	norman r. hura registered surveyor SCALE 1"=50 FEB 8-1978

05-00-015-000-
05-00-015-A
Scan #47786

S 1068