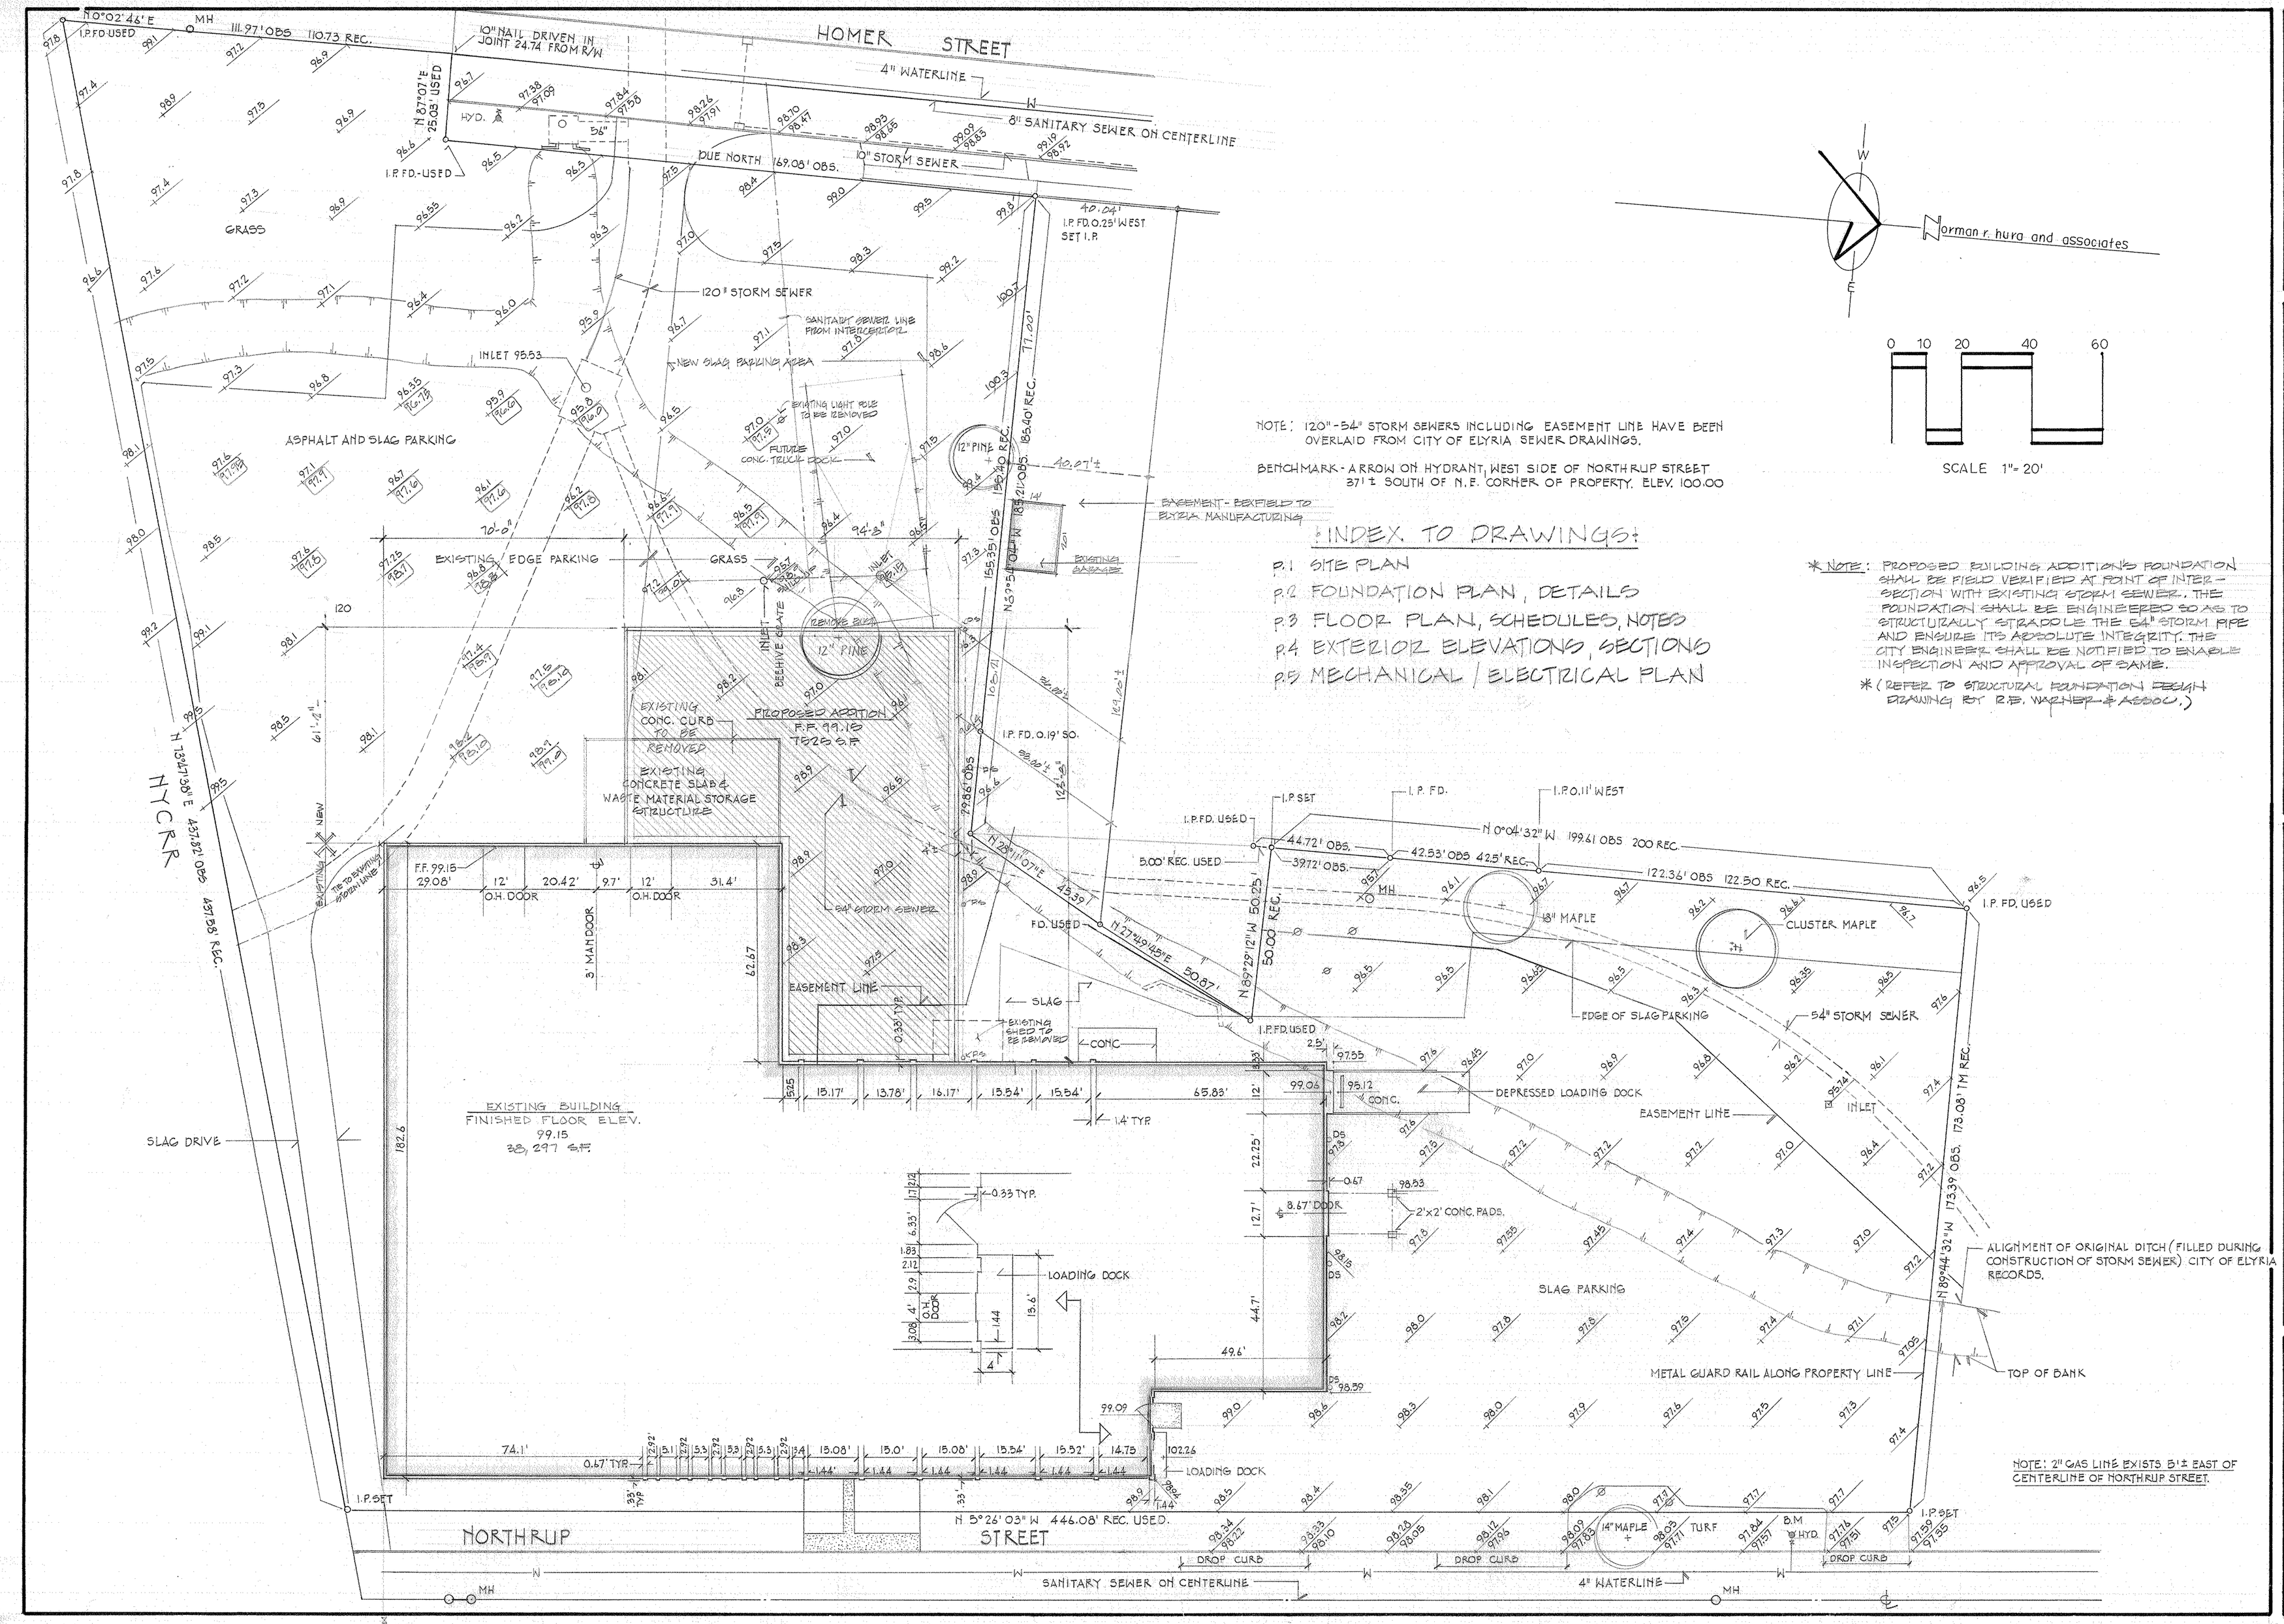

NOTE: 120"-54" STORM SEWERS INCLUDING EASEMENT LINE HAVE BEEN OVERLAID FROM CITY OF ELYRIA SEWER DRAWINGS.

BENCHMARK - ARROW ON HYDRANT, WEST SIDE OF NORTHRUP STREET 37'± SOUTH OF N.E. CORNER OF PROPERTY. ELEV. 100.00

INDEX TO DRAWINGS:

P.1 SITE PLAN
P.2 FOUNDATION PLAN, DETAILS
P.3 FLOOR PLAN, SCHEDULES, NOTES
P.4 EXTERIOR ELEVATIONS, SECTIONS
P.5 MECHANICAL / ELECTRICAL PLAN

* NOTE: PROPOSED BUILDING ADDITION'S FOUNDATION SHALL BE FIELD VERIFIED AT POINT OF INTERSECTION WITH EXISTING STORM SEWER. THE FOUNDATION SHALL BE ENGINEERED SO AS TO STRUCTURALLY STRADDLE THE 54" STORM PIPE AND ENSURE ITS ABSOLUTE INTEGRITY. THE CITY ENGINEER SHALL BE NOTIFIED TO ENABLE INSPECTION AND APPROVAL OF SAME.

* (REFER TO STRUCTURAL FOUNDATION DESIGN DRAWING BY R.E. WAGNER & ASSOC.)

SCALE 1" = 20'

STATE OF OHIO NORMAN R. HURA S-5208 PROFESSIONAL SURVEYOR

STATE OF OHIO JAMES A. YORKS 8586 REGISTERED ARCHITECT

Star BUILDERS, INC.
STATE ROUTE 113, SOUTH AMHERST, OHIO 44001
(216) 986-5951
986-8022

OUTLINE & TOPOGRAPHIC SURVEY
ELYRIA MANUFACTURING CORPORATION
145 NORTHRUP ST. ELYRIA, OHIO

DATE: 5/24/89

A-1

5

FB 44 PGS. 31-53

3054