04-00-016-104
04-00-021-000
04-00-021-P 04-00-016-H Scan# 47808

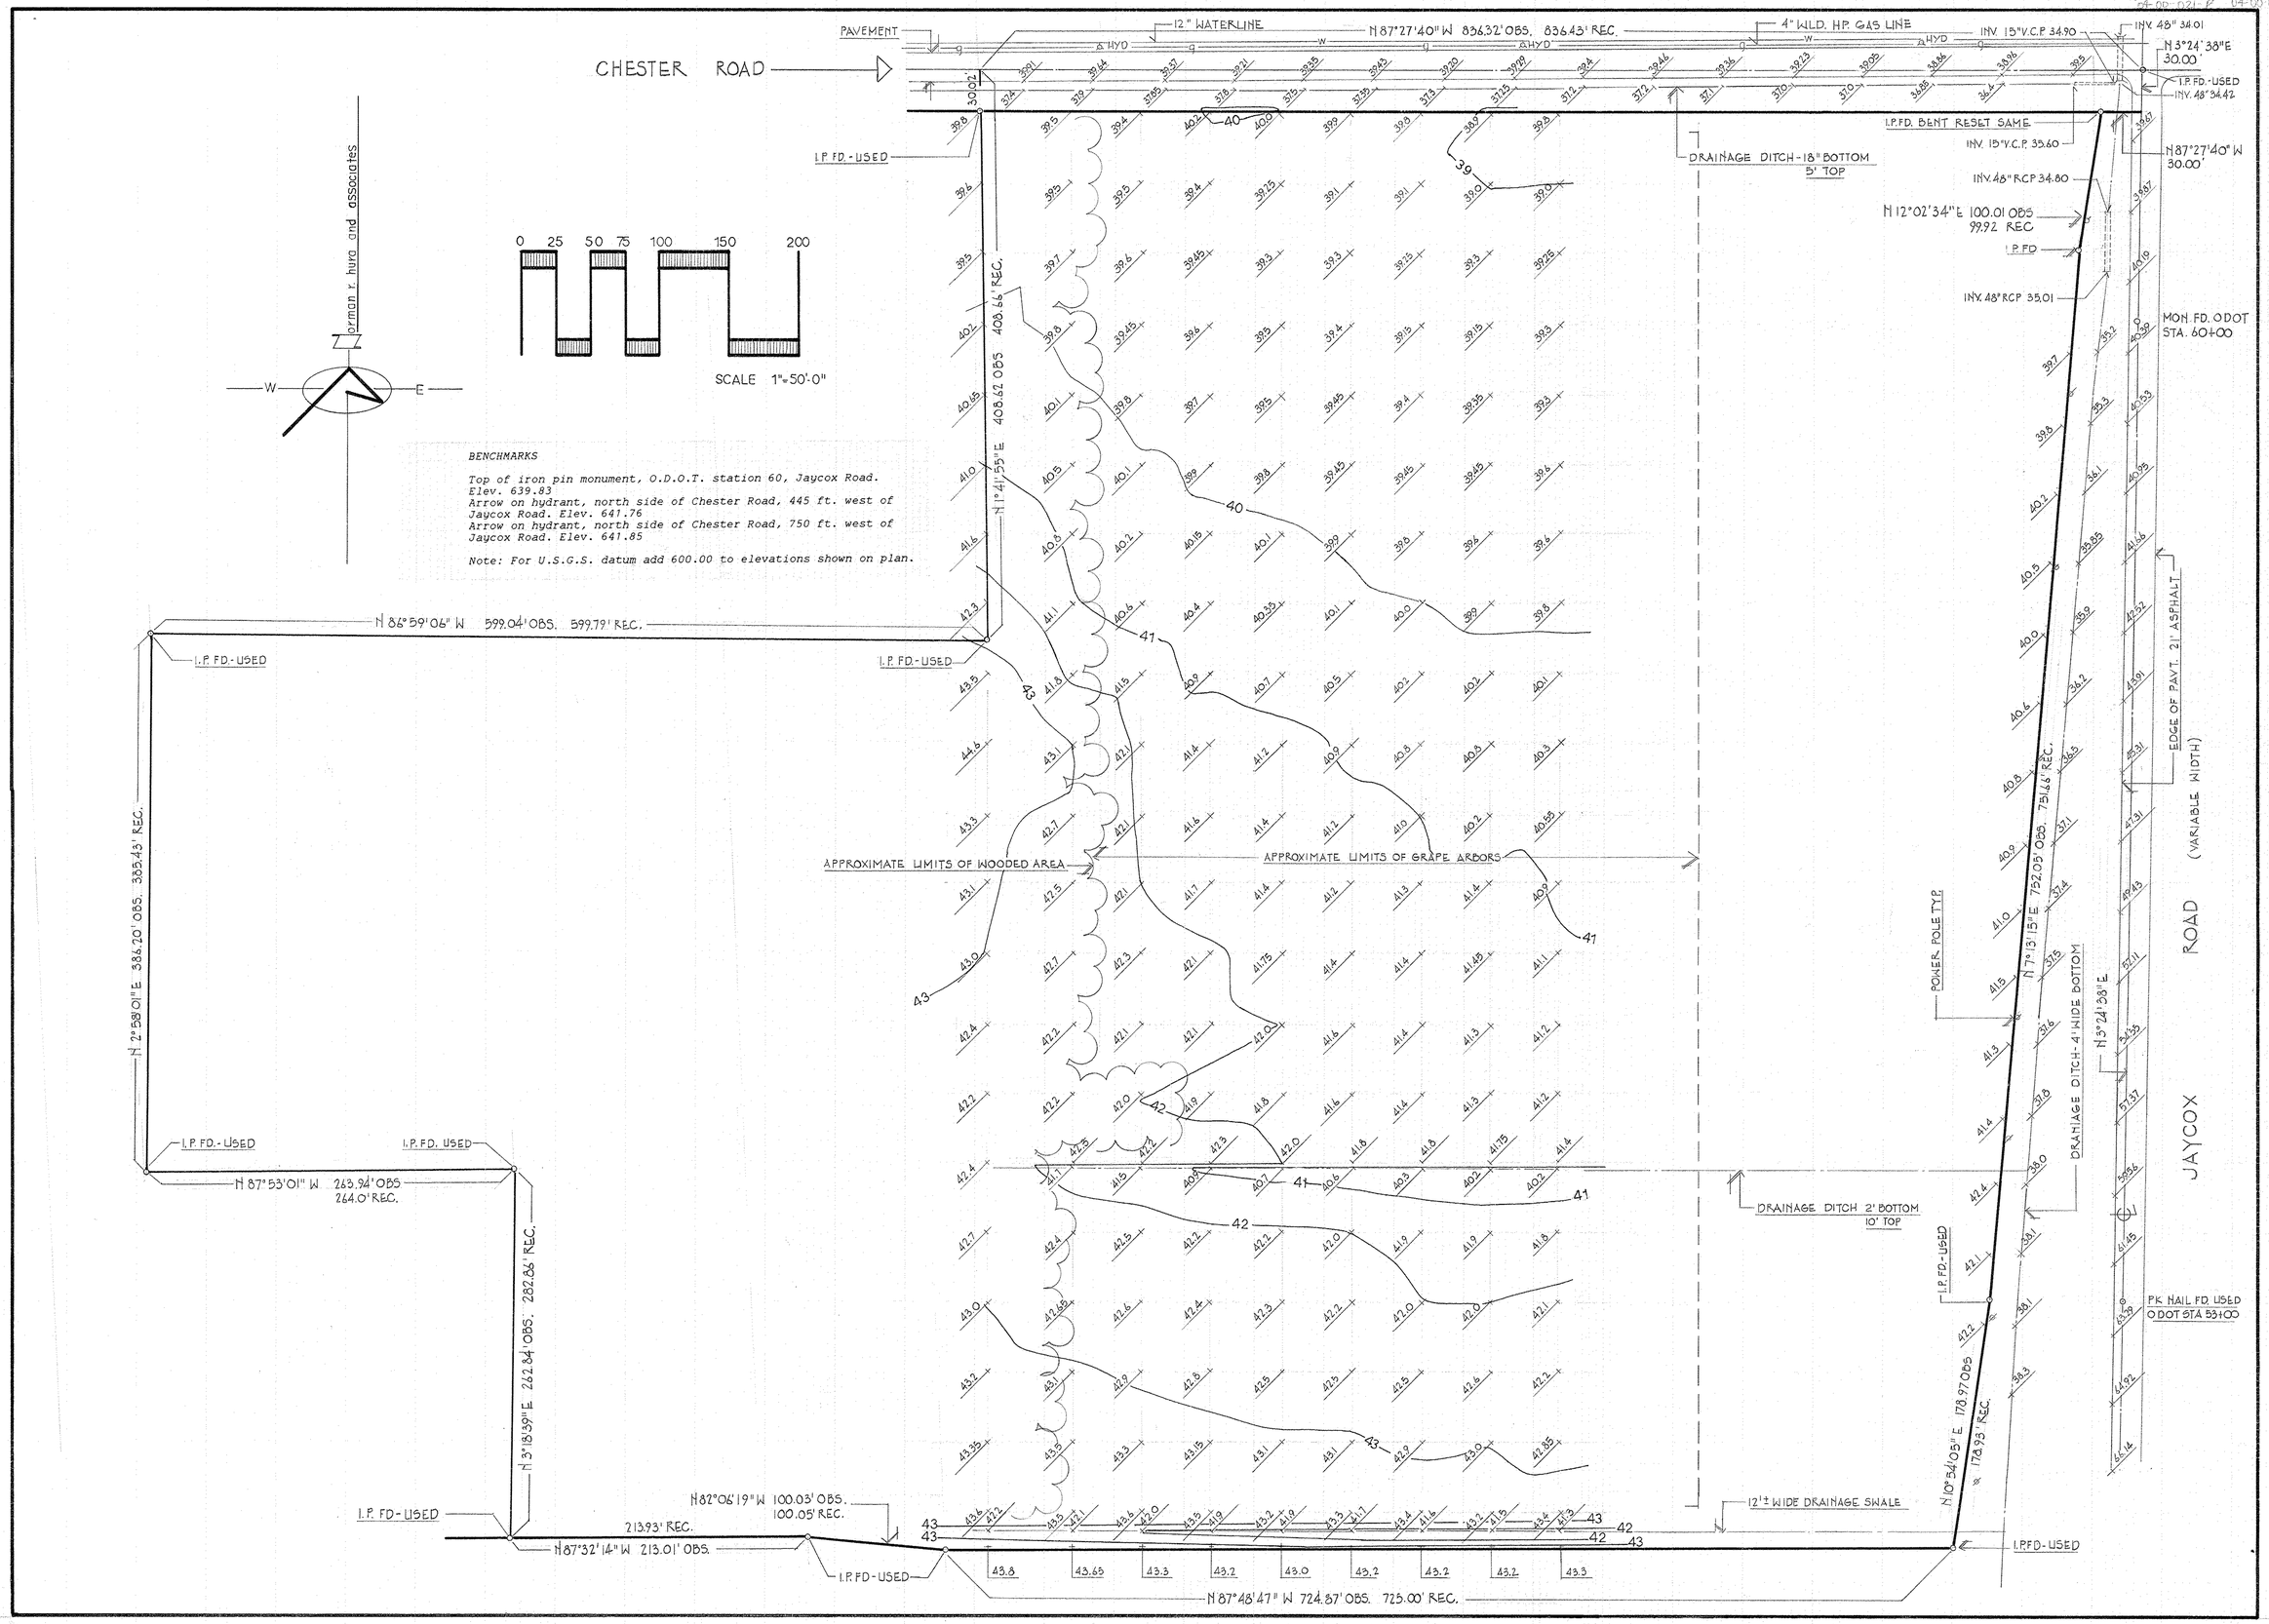

BENCHMARKS

Top of iron pin monument, O.D.O.T. station 60, Jaycox Road. Elev. 639.83
Arrow on hydrant, north side of Chester Road, 445 ft. west of Jaycox Road. Elev. 641.76
Arrow on hydrant, north side of Chester Road, 750 ft. west of Jaycox Road. Elev. 641.85

Note: For U.S.G.S. datum add 600.00 to elevations shown on plan.

STATE OF OHIO
N. R. HURA
S-5208
REGISTERED PROFESSIONAL SURVEYOR

OUTLINE AND TOPOGRAPHICAL SURVEY
ORIGINAL AVON SECTION NOS. 16 AND 21
AVON, OHIO
JANUARY 1988

FB 45 PGS 42-59

3070