02-03-001-108
02-03-001-D Scan # 47811

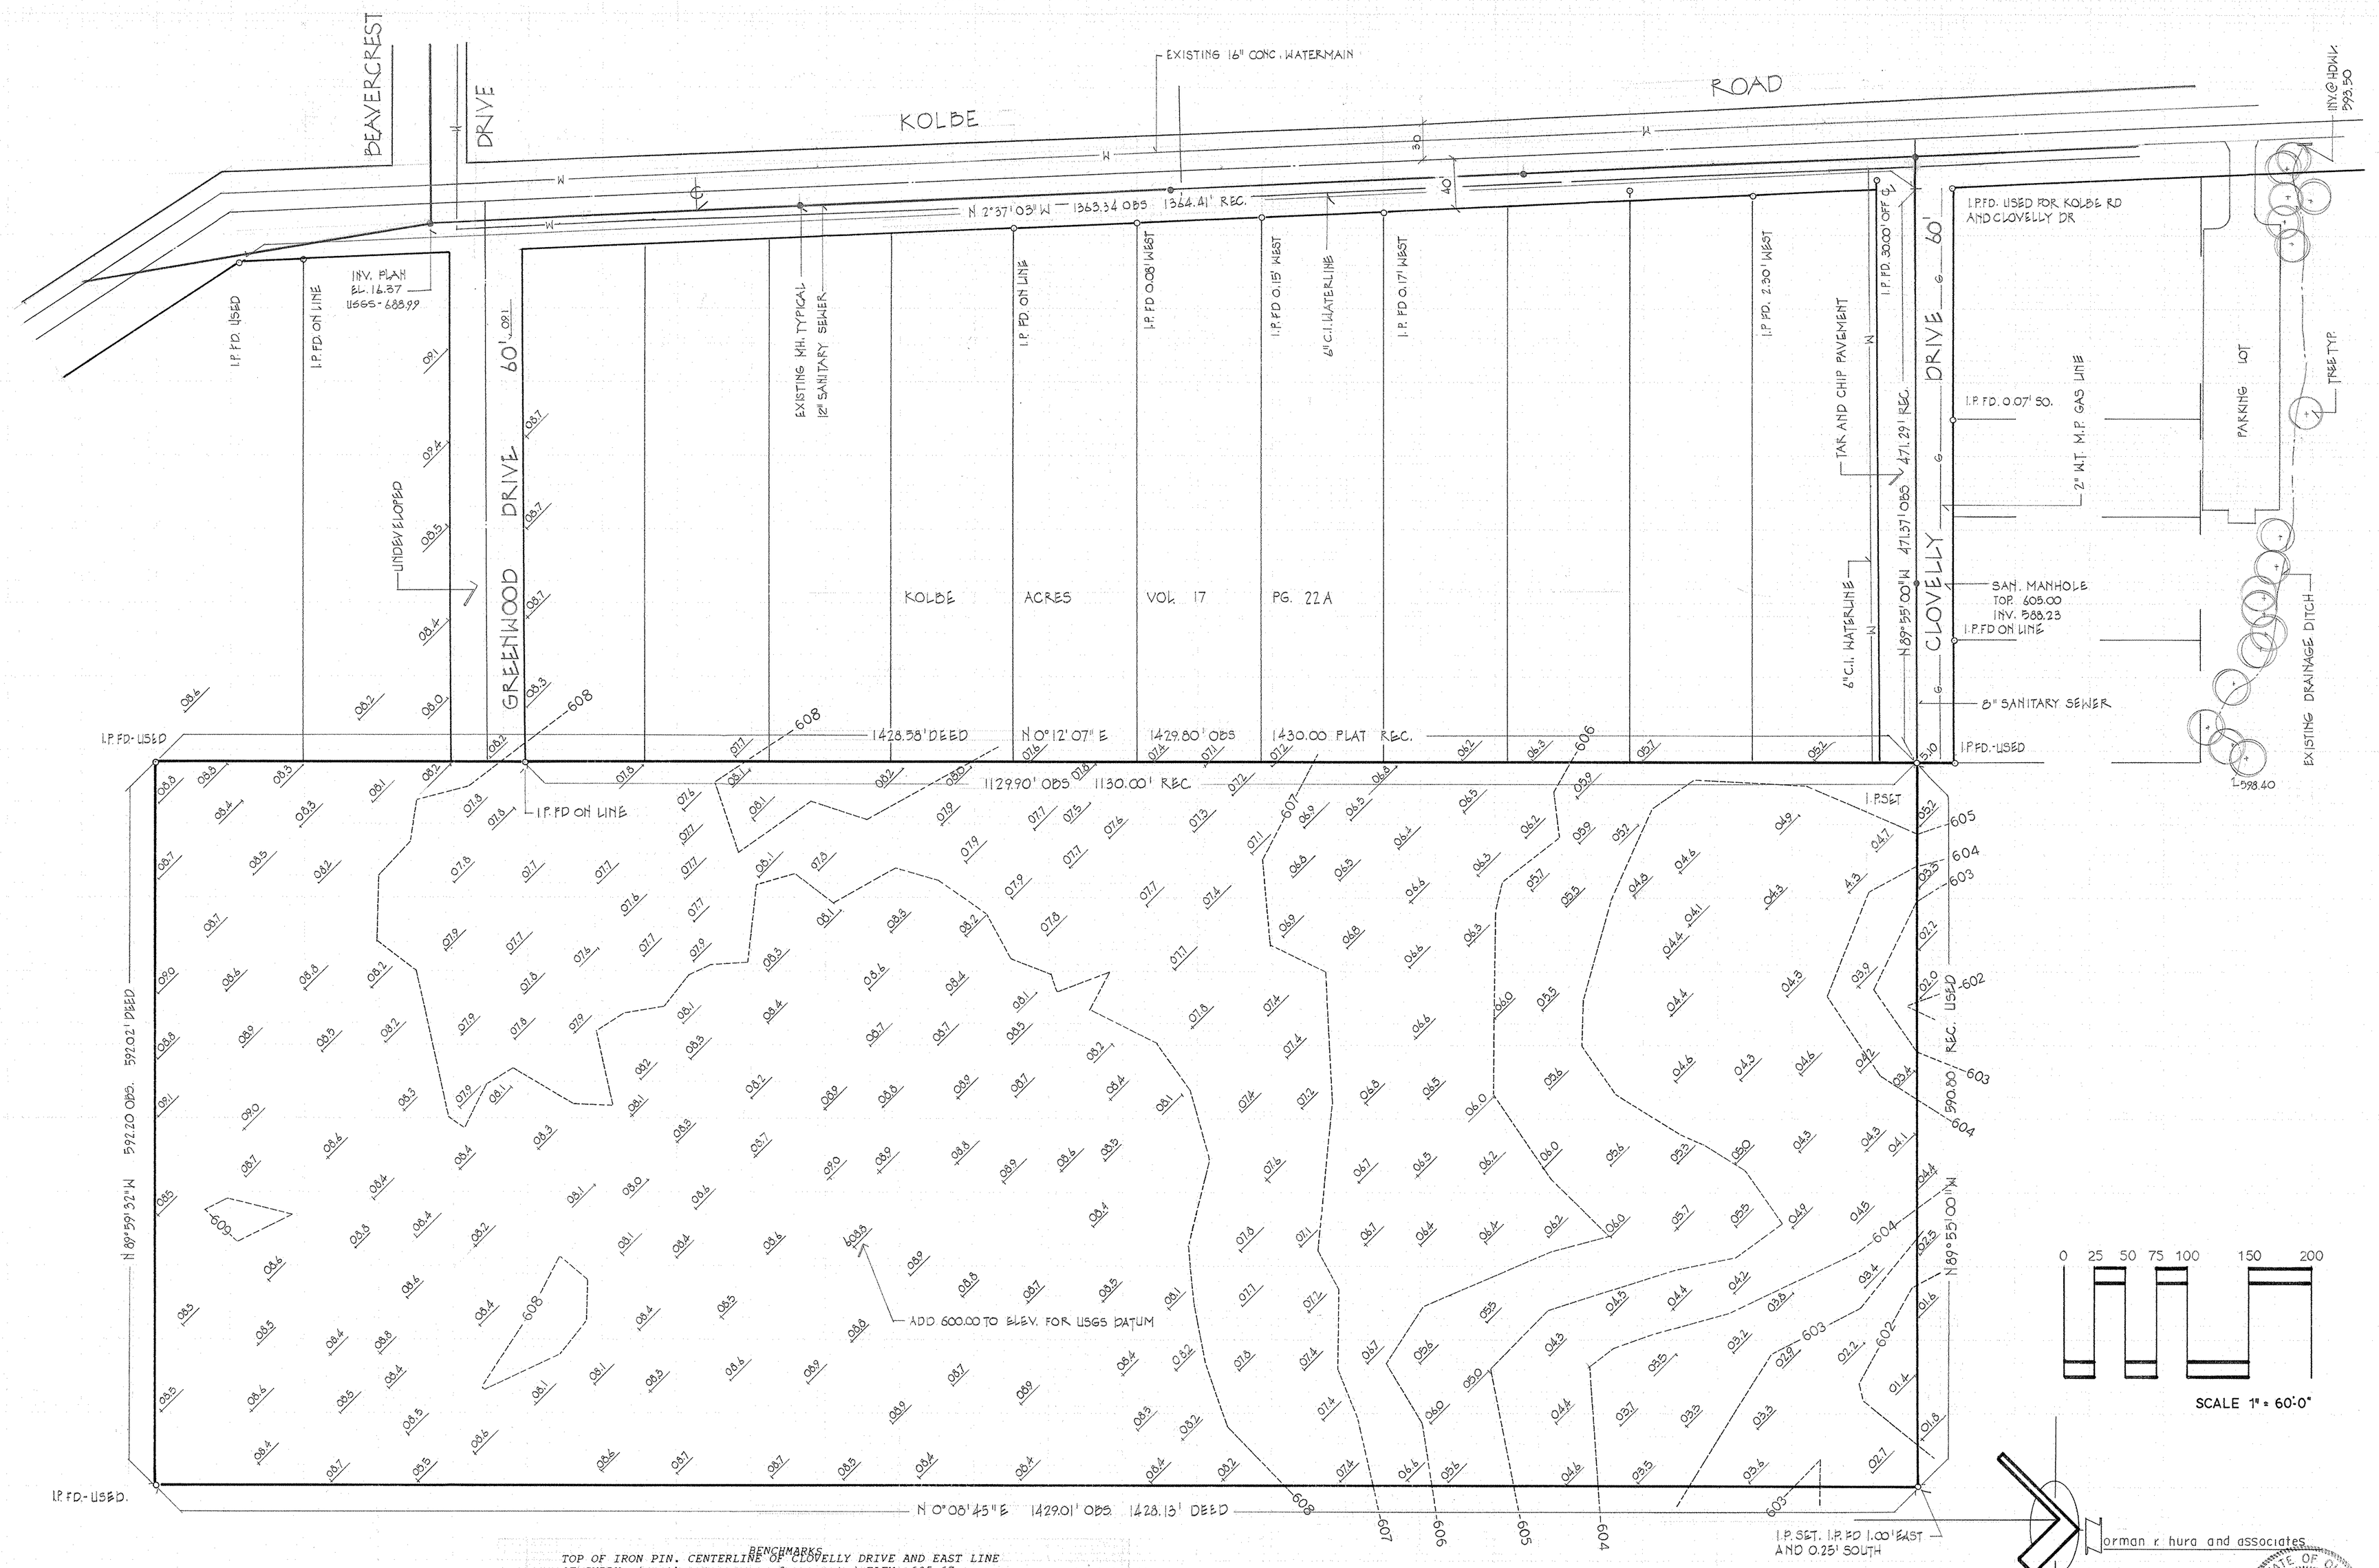

BENCHMARKS

TOP OF IRON PIN. CENTERLINE OF CLOVELLY DRIVE AND EAST LINE OF SUBDN. (northwest corner of property) ELEV. 605.67

RAILROAD SPIKE IN WEST FACE OF POWER POLE, SOUTH RIGHT OF WAY LINE OF GREENWOOD DRIVE AND EAST SIDE OF KOLBE ROAD. ELEV. 609.31

UTILITIES SHOWN IN KOLBE ROAD HAVE BEEN TRANSCRIBED FROM AVAILABLE RECORDS OF THE CITY OF LORAIN

MAY 13, 1994

19.41 ACRES

ORIGINAL LOT NO. 1
TRACT NO. 3
BLACK RIVER TWP.

OUTLINE - TOPOGRAPHICAL SURVEY

LORAIN COMMUNITY HOSPITAL

4005