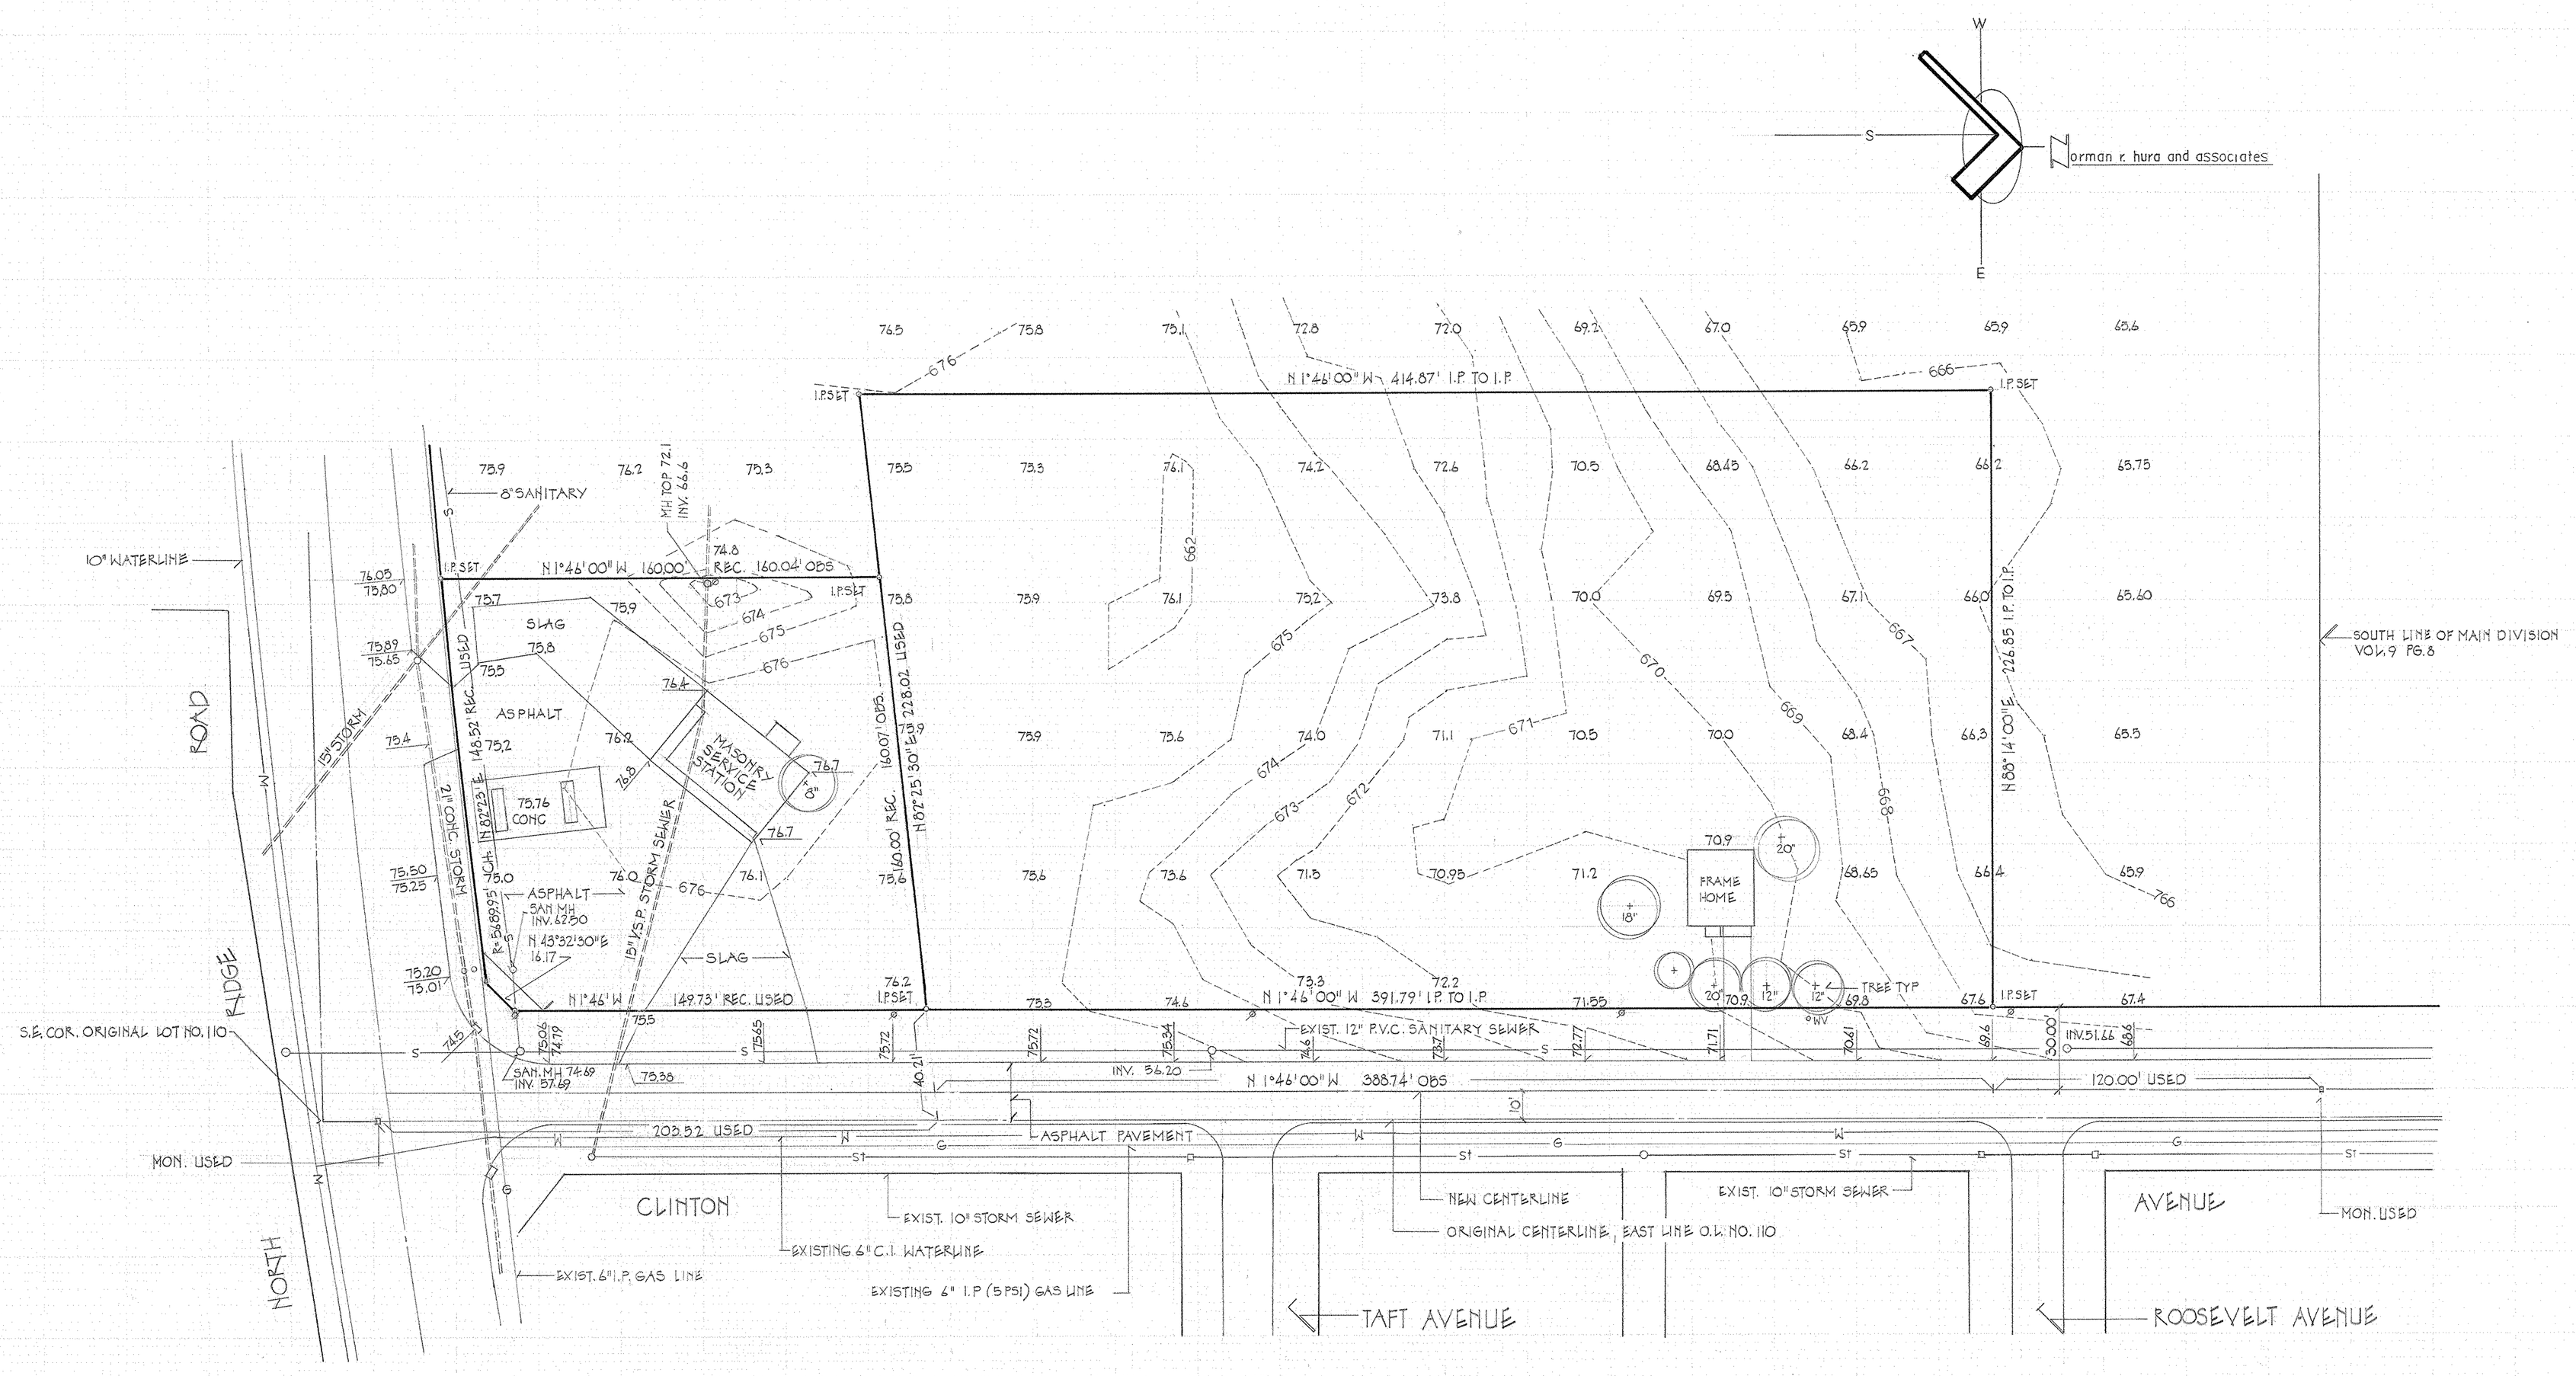

ACRES IN LOT SPLIT FROM PPN 3-00-110-105-023 = 2.100 ACRES
FOR USGS DATUM, ADD 600.00 TO SPOT ELEVATIONS.

JUNE 1989

OUTLINE AND TOPOGRAPHICAL SURVEY
ALL OF PPN 3-00-110-105-024, PART OF PPN. 3-00-110-105-023
SHEFFIELD TOWNSHIP, OHIO

ELECTRONICS SERVICE INSTITUTE

03-00-110-105-024, -056
03-00-110-18 SCAN # 17312

4015