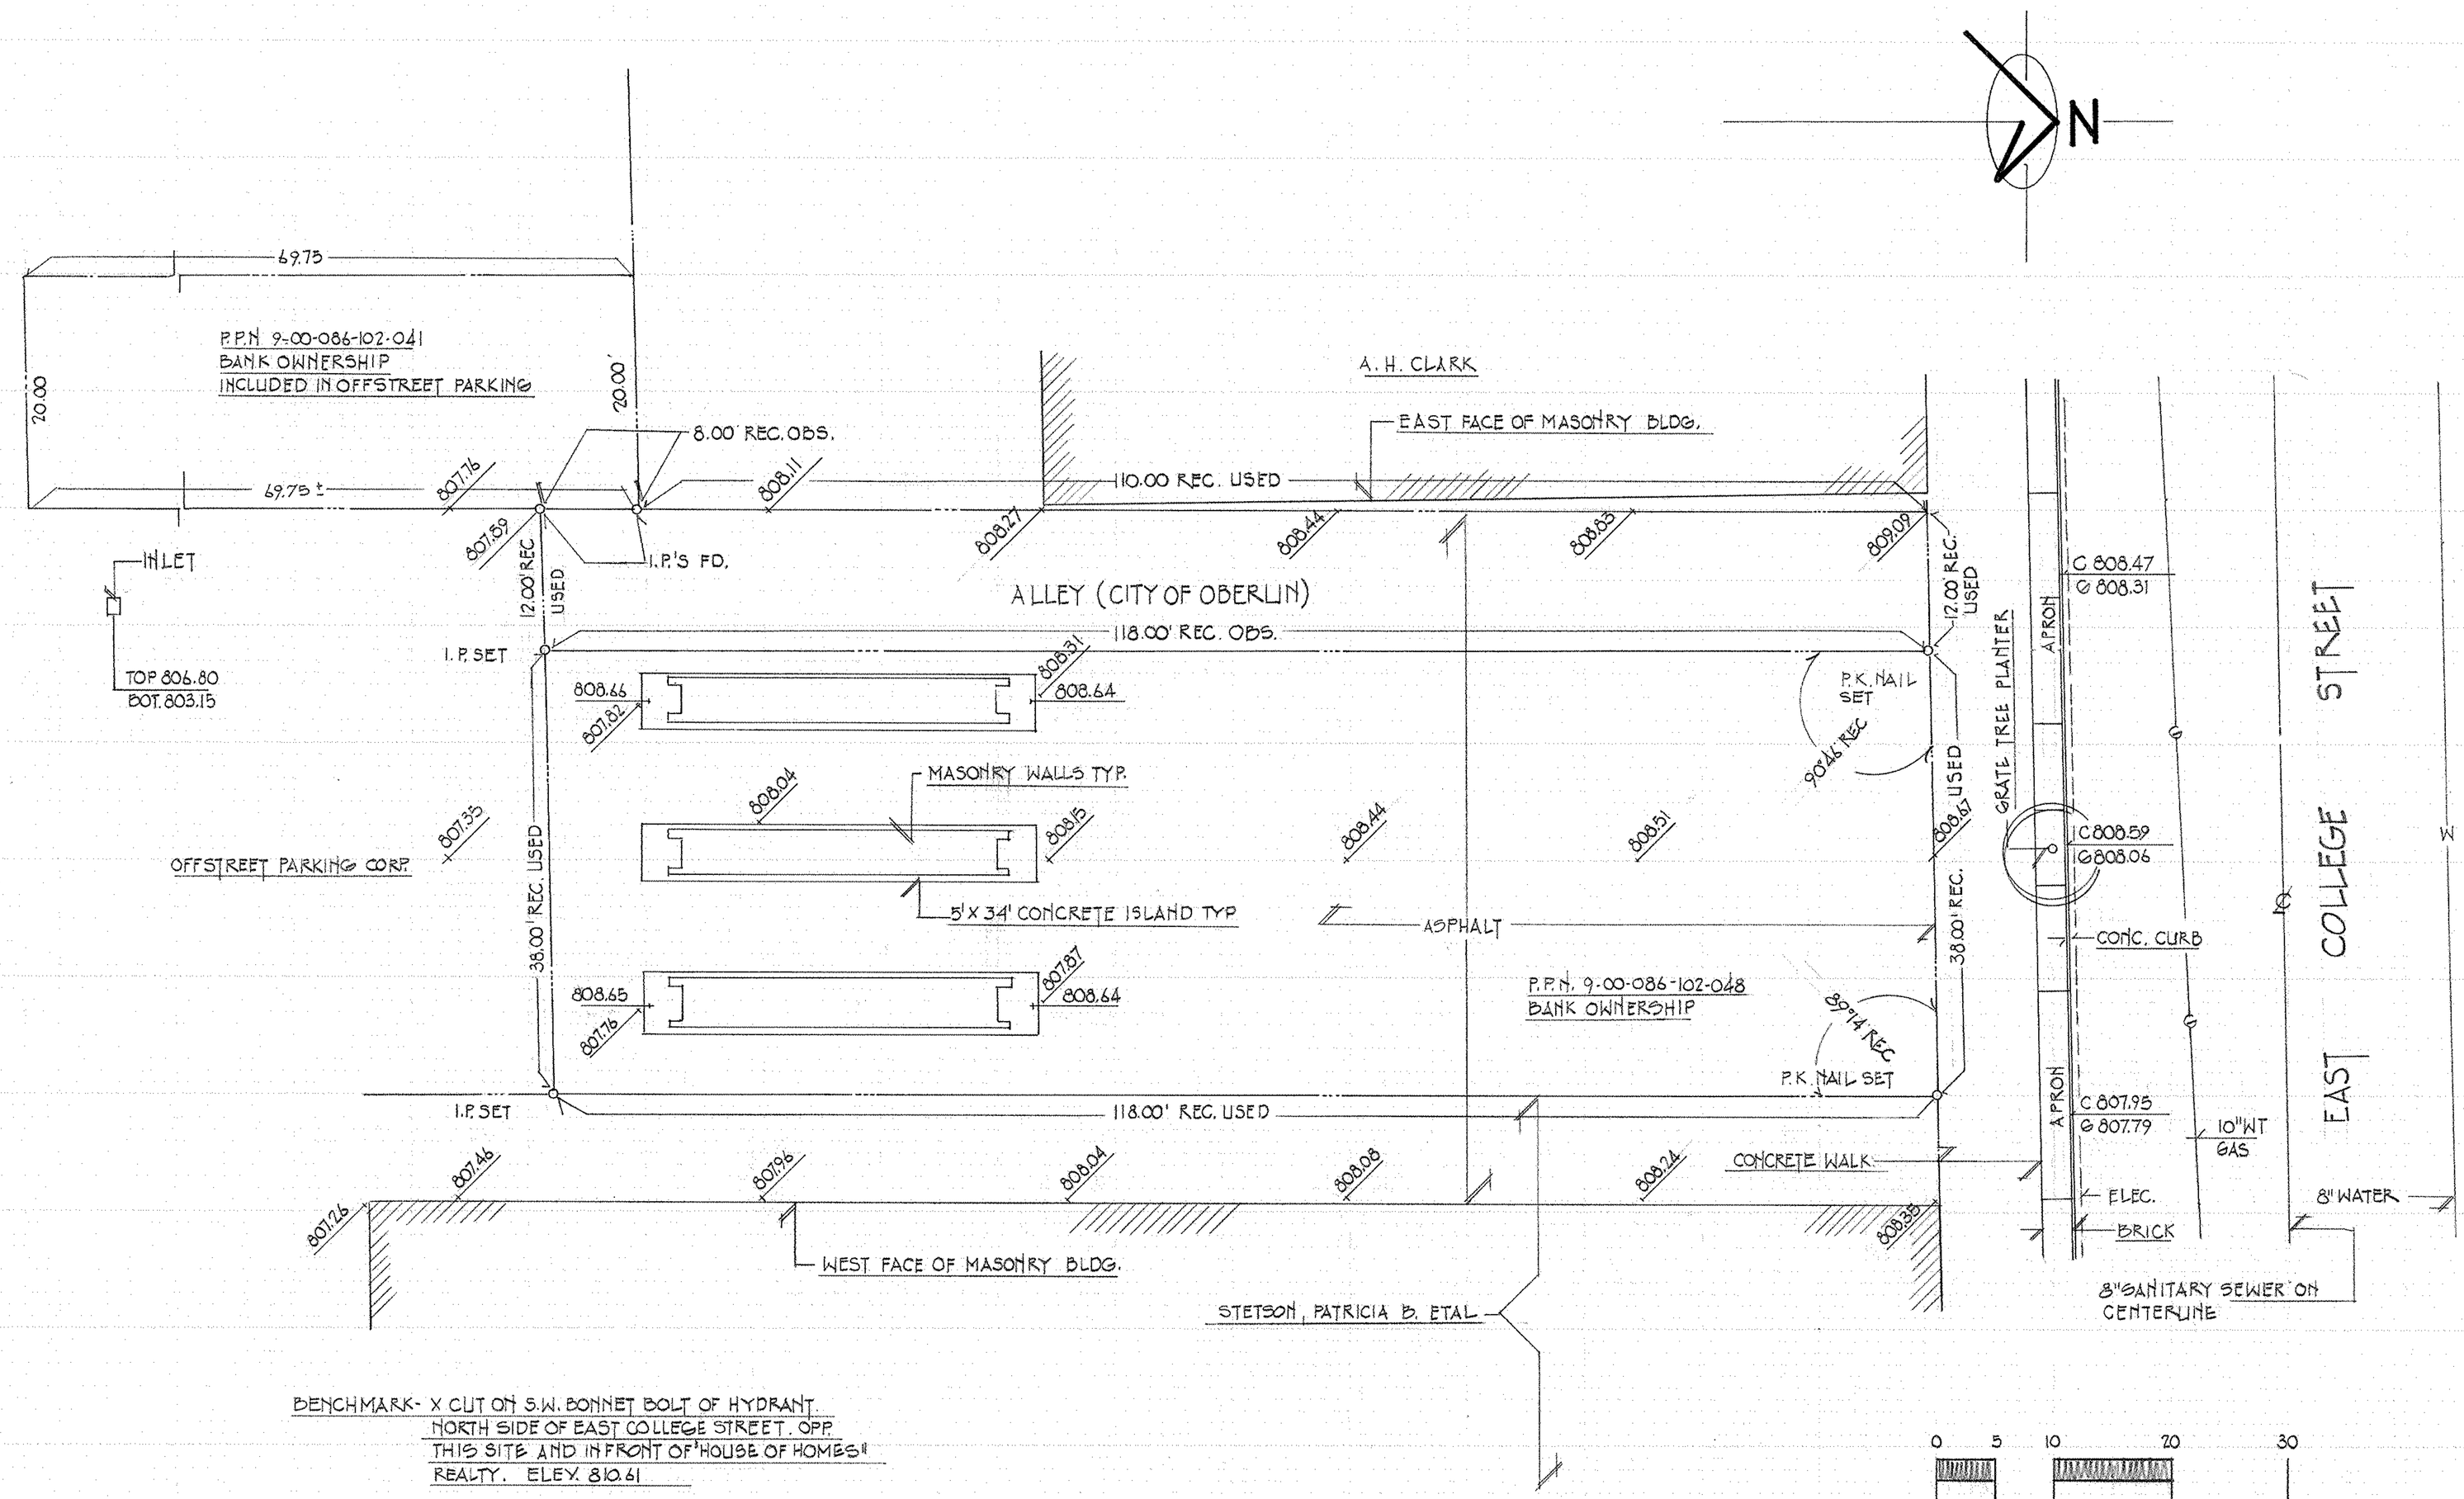

BENCHMARK- X CUT ON S.W. BONNET BOLT OF HYDRANT. NORTH SIDE OF EAST COLLEGE STREET. OPP. THIS SITE AND IN FRONT OF "HOUSE OF HOMES" REALTY. ELEV. 810.61

THE CENTRAL TRUST COMPANY	OUTLINE - TOPOGRAPHICAL SURVEY P.P.N. 9-00-086-102-048 OBERLIN, OHIO		FEB. 1987

09-00-086-102-048
09-00-086-102-048 A Scan # 47822

3045