02-03-006-110-020
02-03-006-B scan # 47830

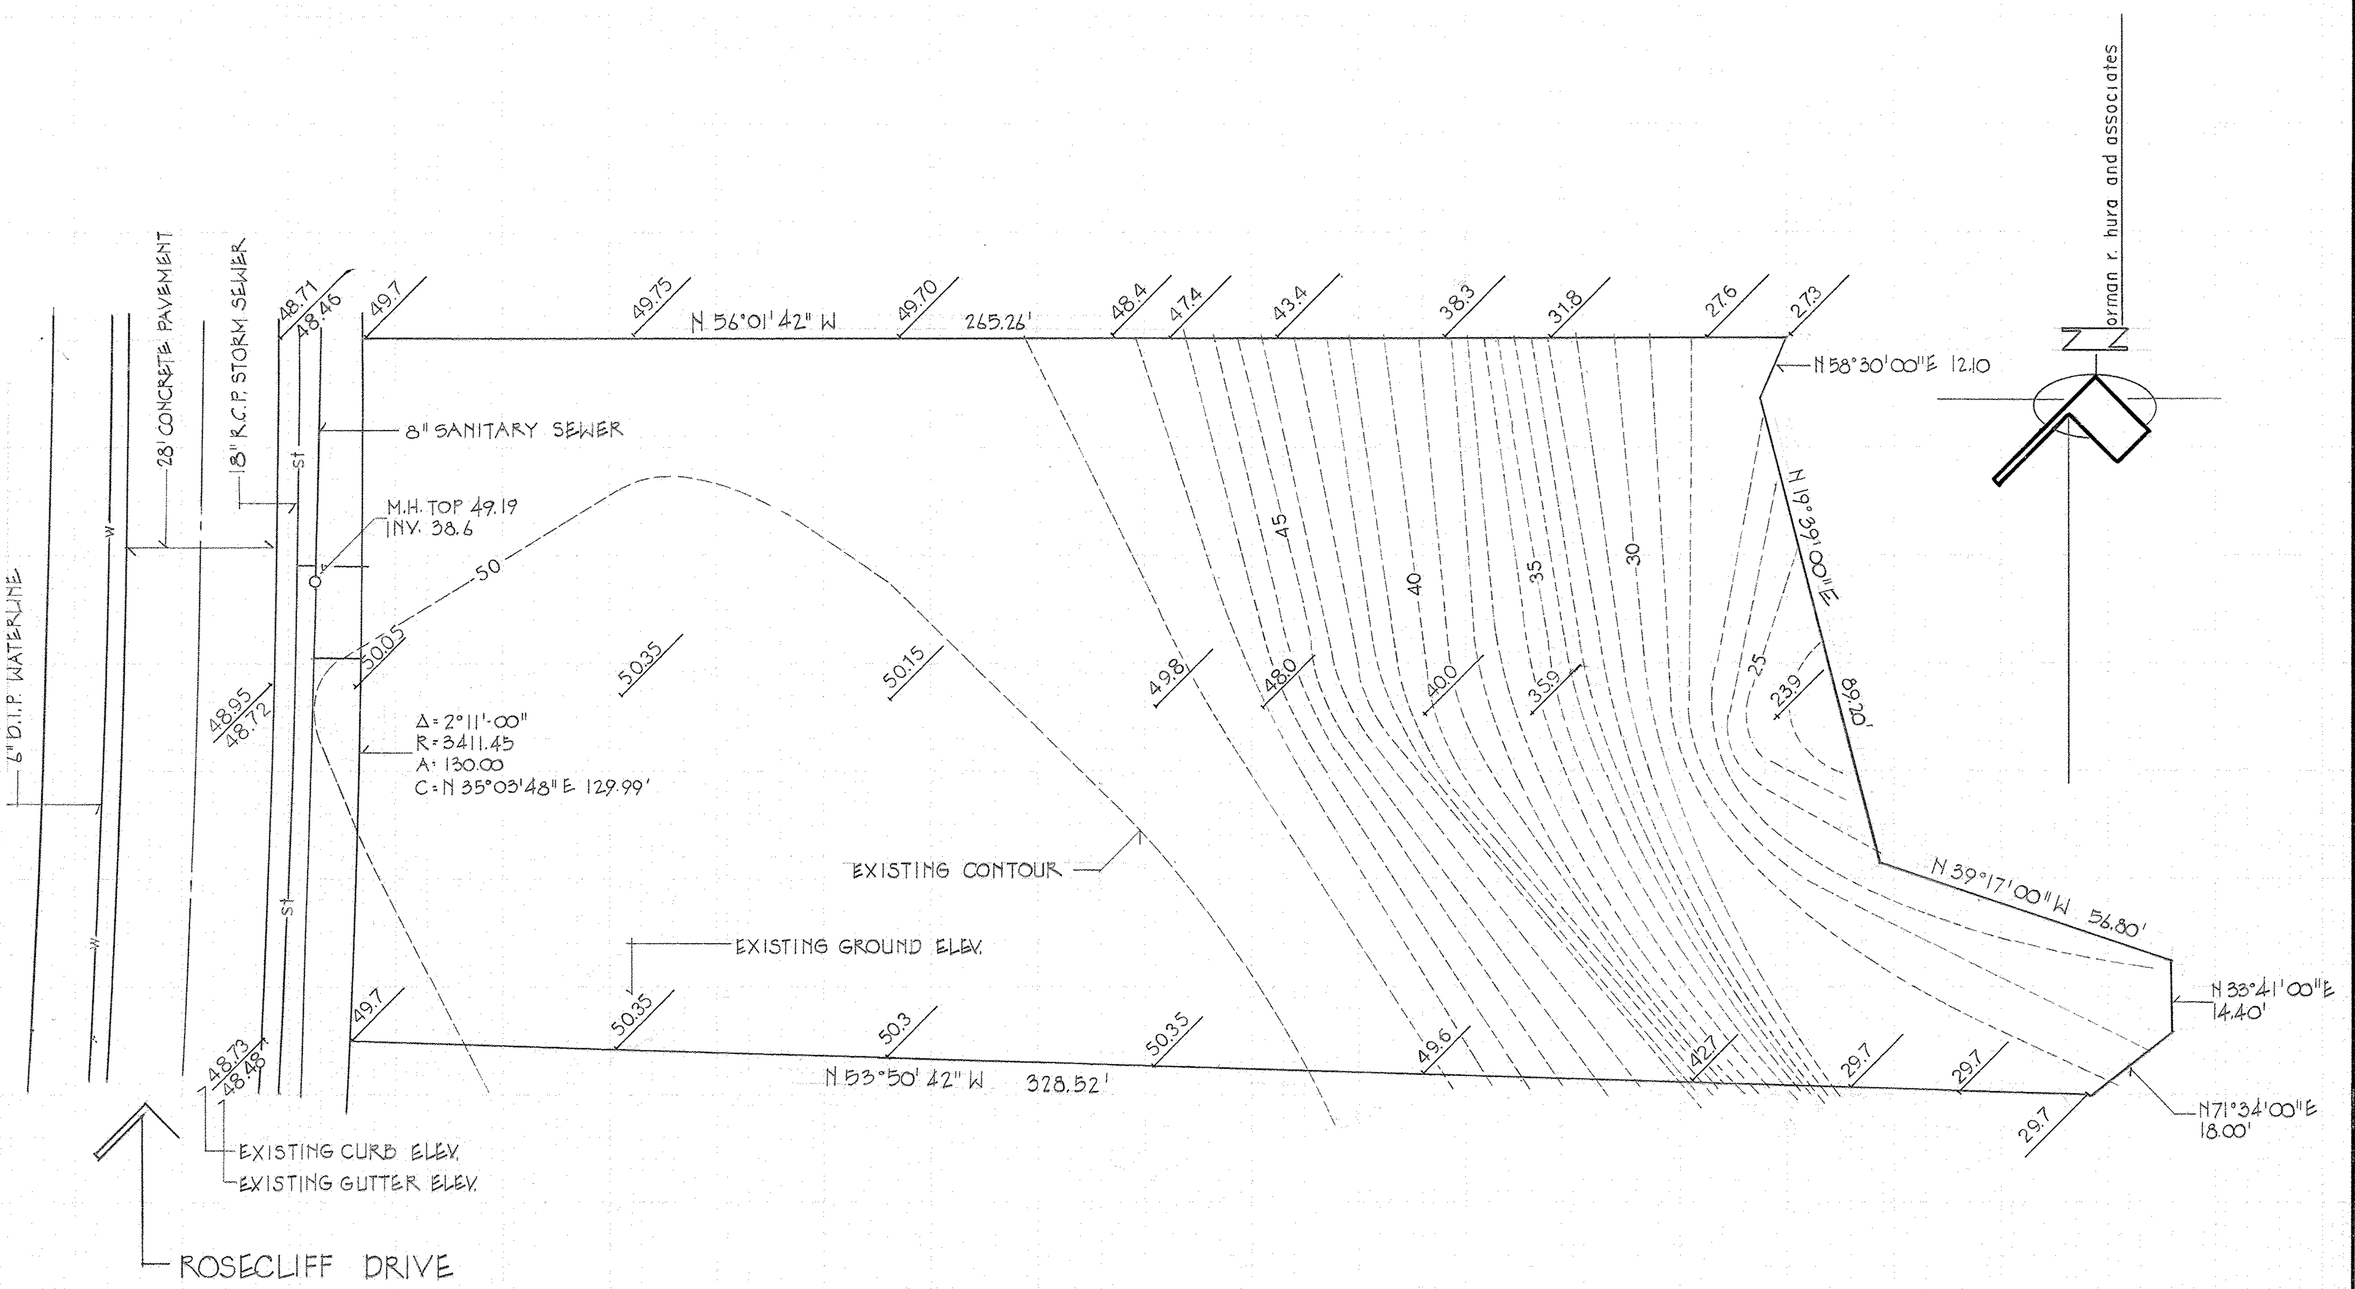

JOB B.M. - TOP SANITARY MANHOLE FRAME, SEE ABOVE. ELEV. 49.19

MR. ROBERT CAMPANA	TOPOGRAPHICAL SURVEY	SUBLOT NO. 11 ROSECLIFF ESTATES SUBDN.	LORAIN, OHIO JULY 1989	

4018