02-02-007-101-053
02-02-007-A Scan# 47835

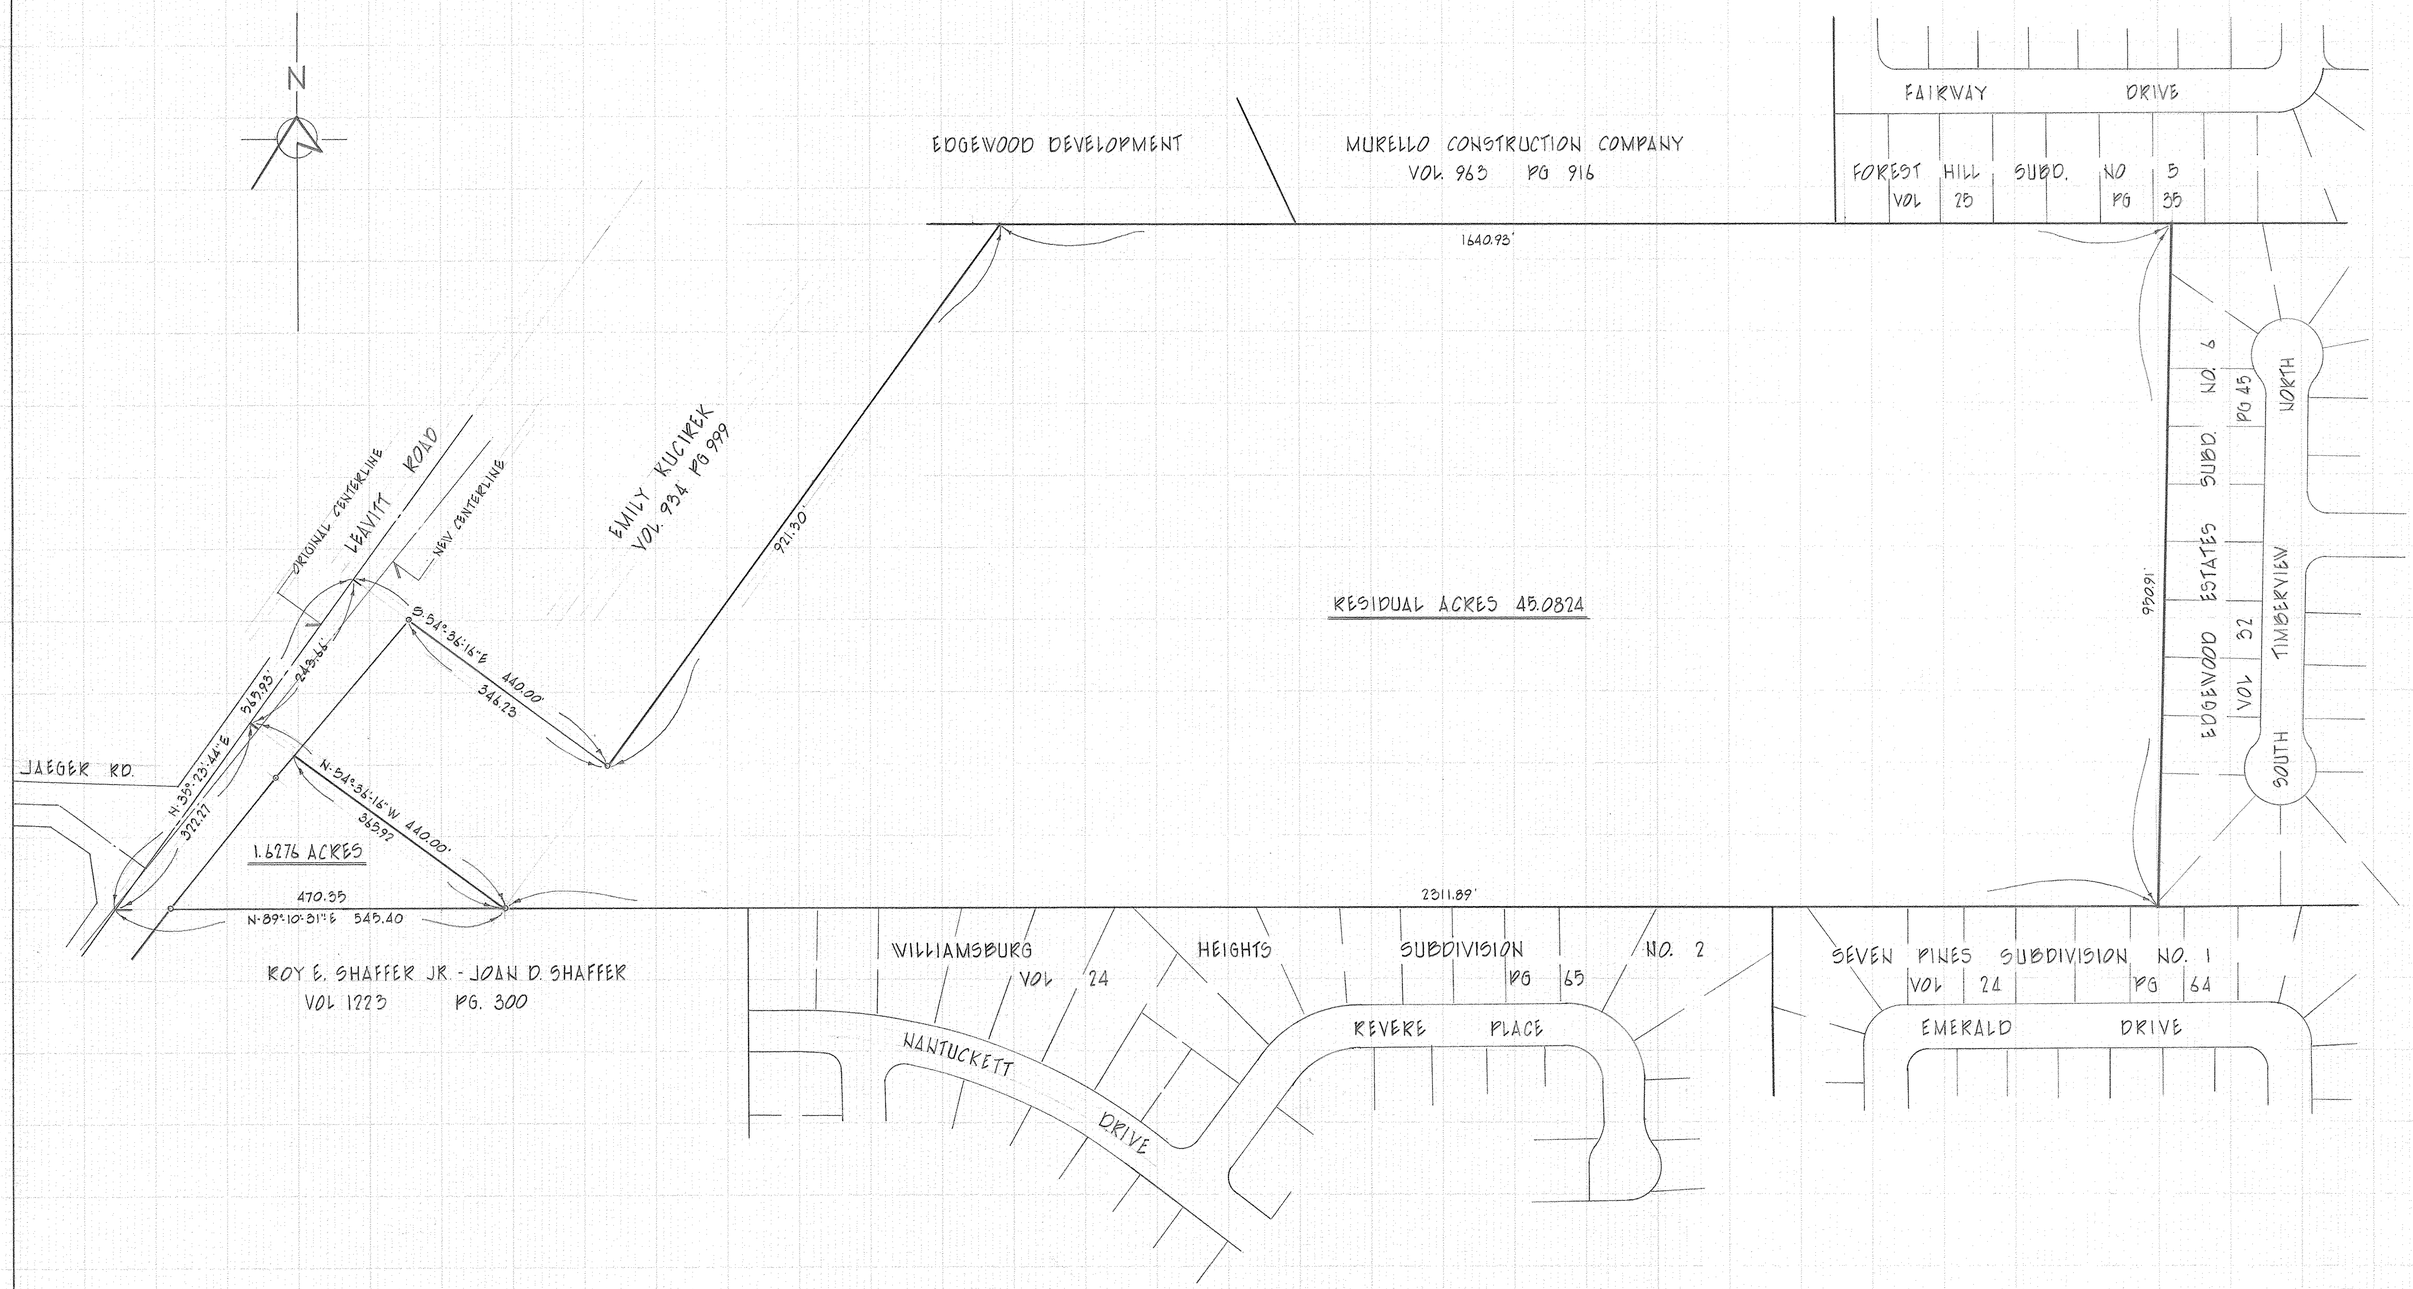

	PROPOSED LOT SPLIT	PART OF ORIGINAL LOT NO 7 - TRACT NO. 2 OF BLACK RIVER TWP NOW THE CITY OF LORAIN - OHIO	SCALE 1" = 100' SEPTEMBER 1980