PLAN OF PROPOSED REZONING PARCELS IN THE ST. JAMES RESERVE SUBDIVISION

SCALE 1" 60'

APRIL 1 1981

THE SHAFFER COMPANY

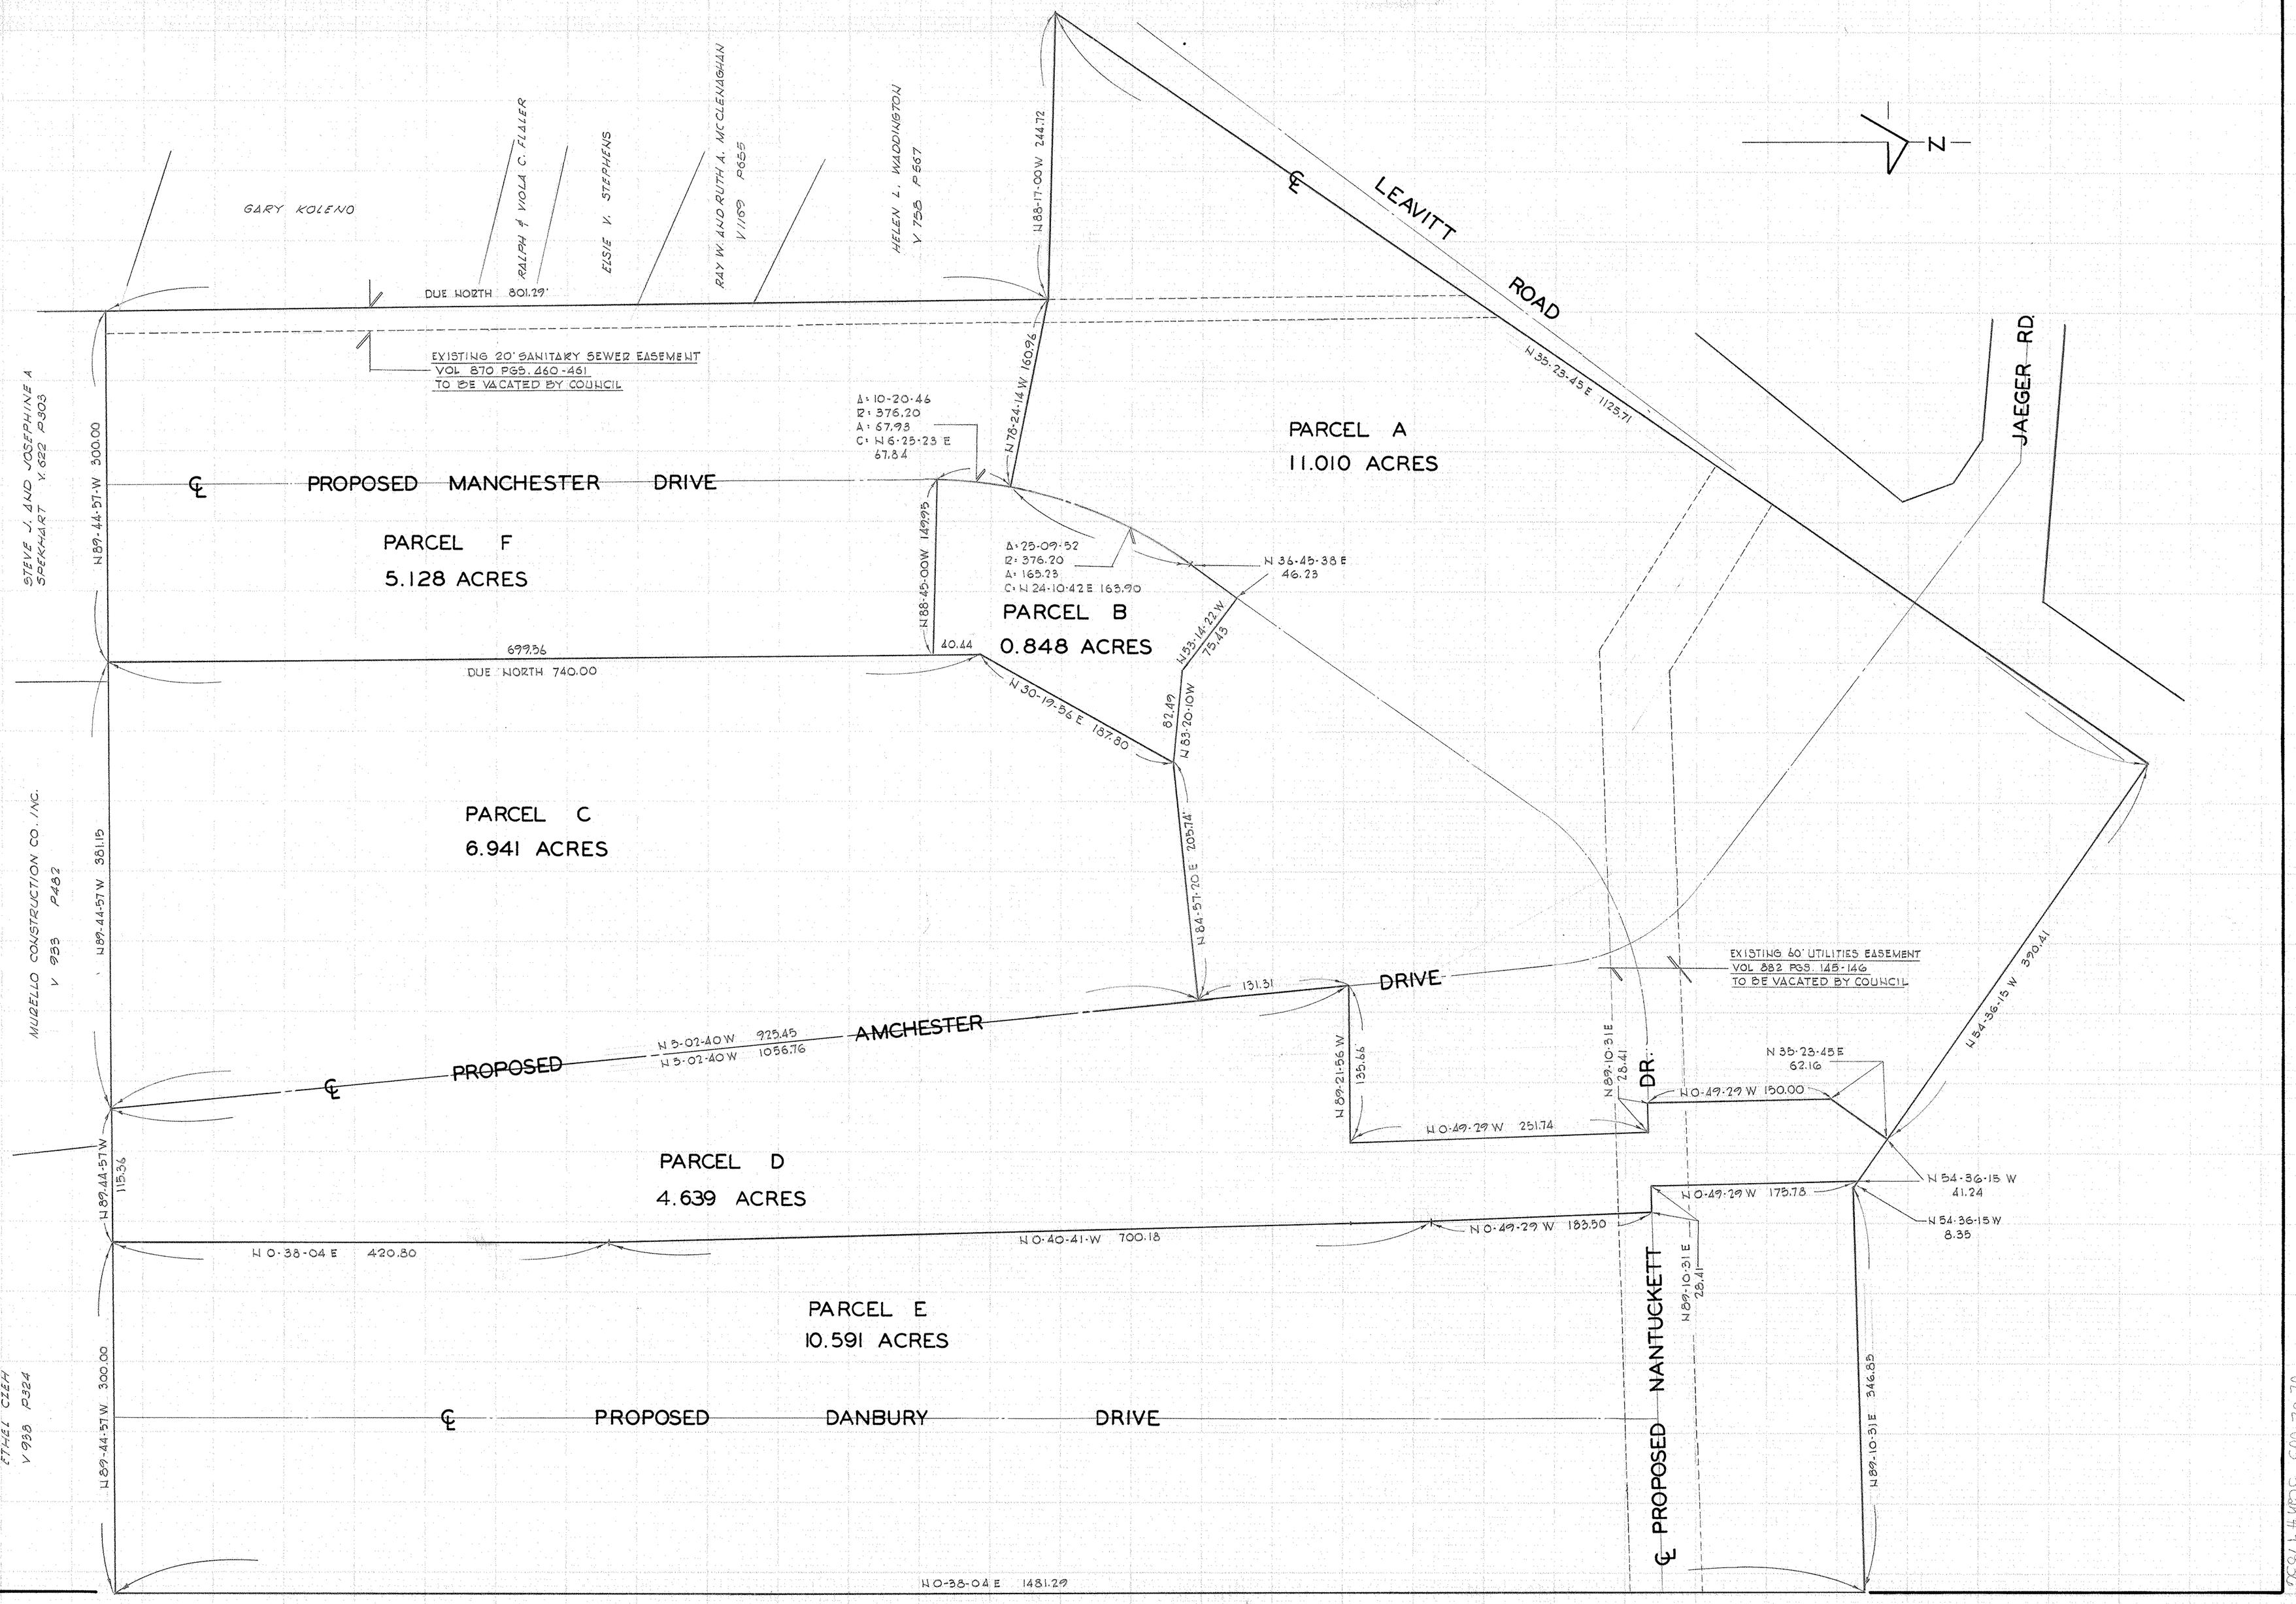

02-02-003 102
02-02-003 Scan # 17936