05-00-041-110-031
044
05-00-041-B 043
scan # 47845

I, THE UNDERSIGNED CERTIFY THAT THERE EXISTS NO APPARENT EASEMENTS OTHER THAN THOSE SHOWN ON THE PLAT HEREON.

NORMAN R. HUZA
REGISTERED SURVEYOR

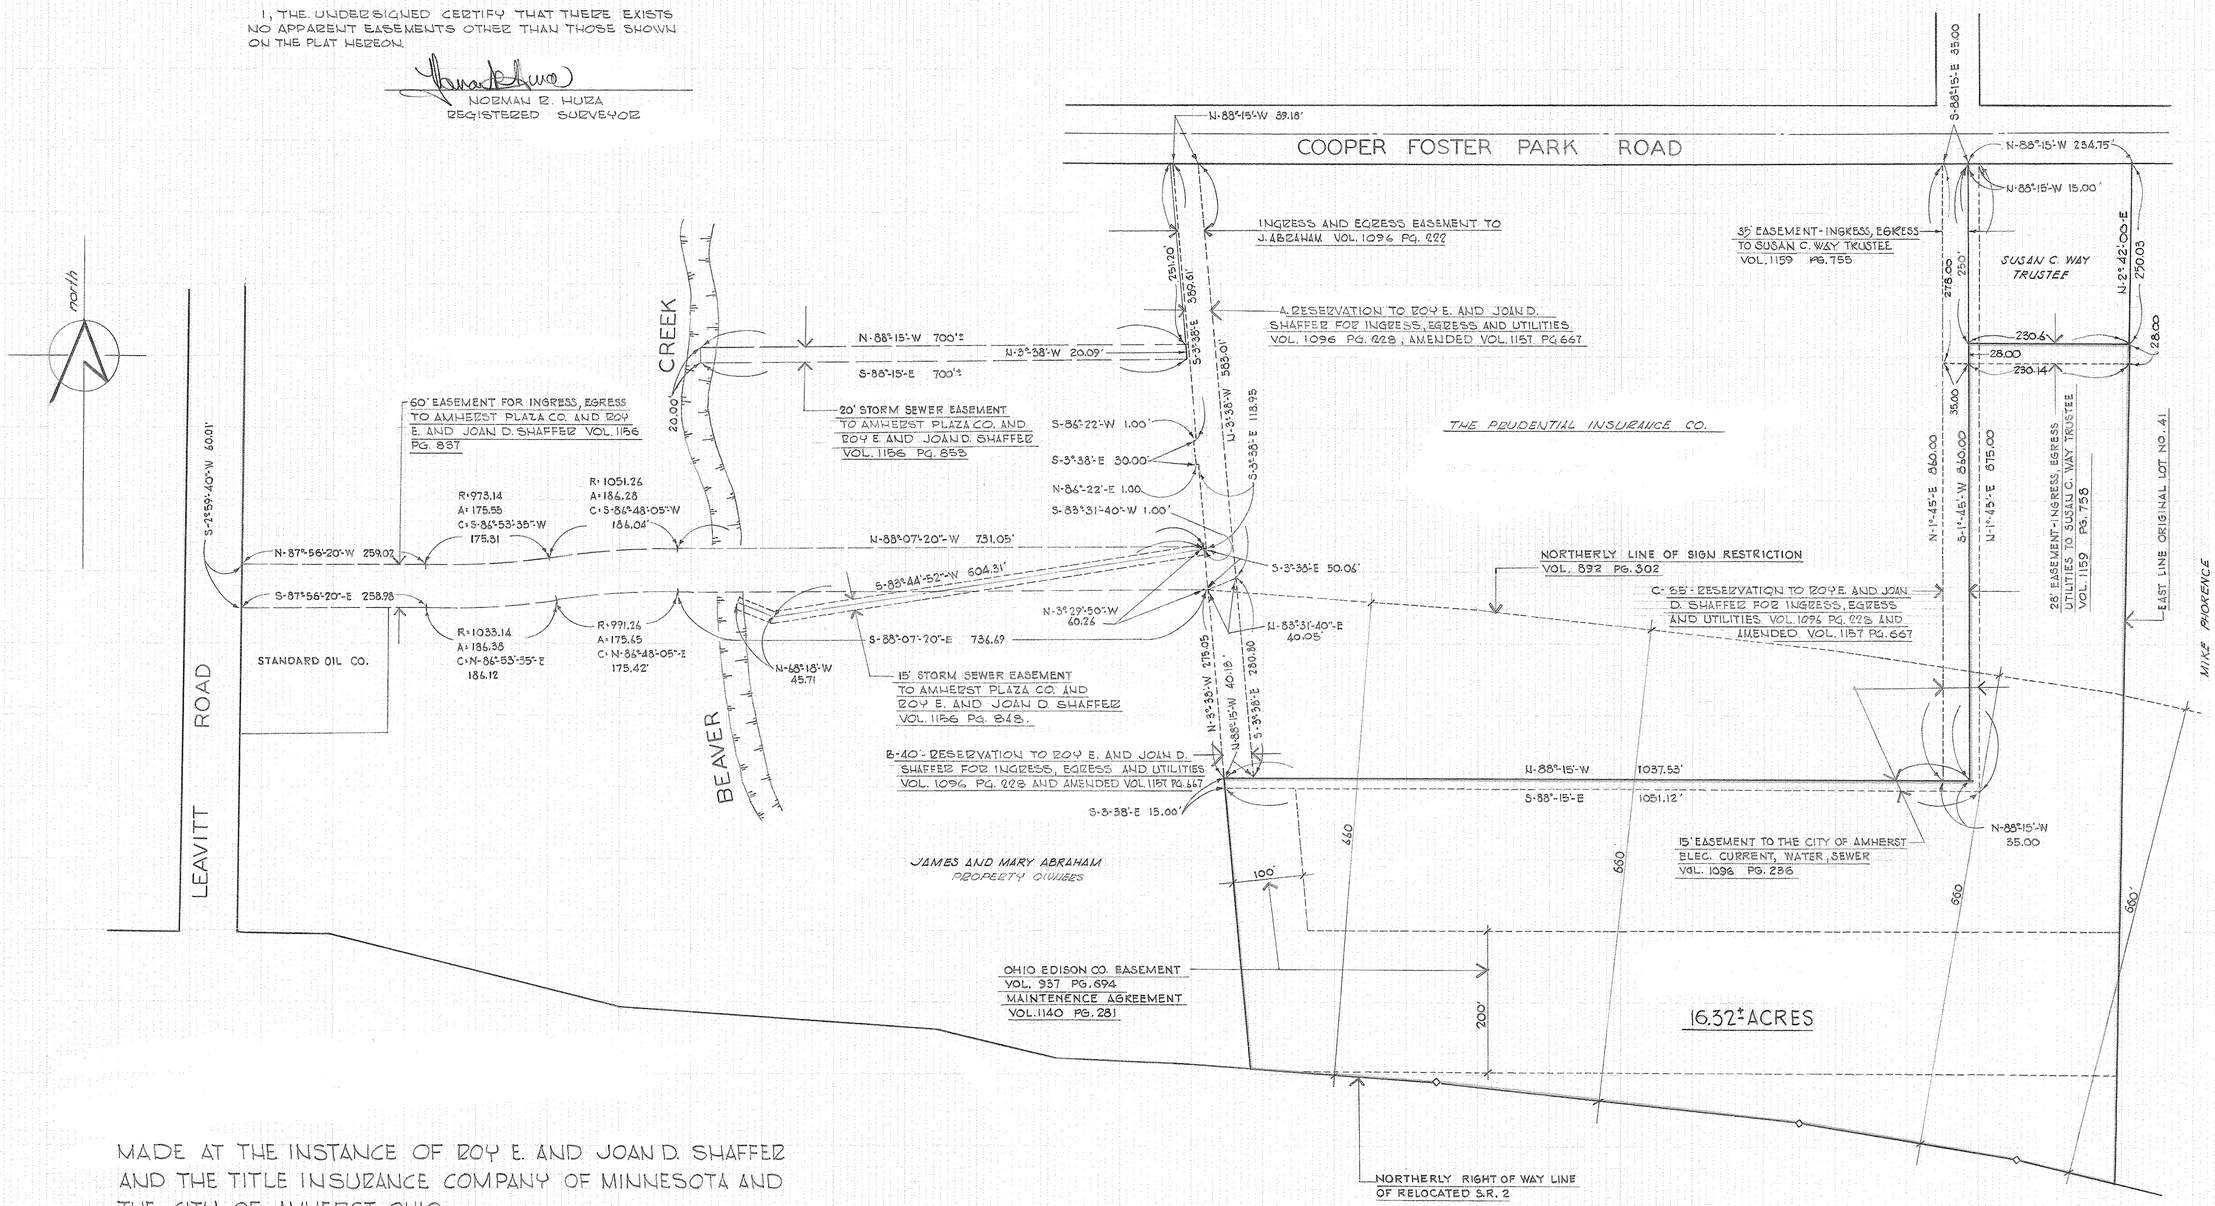

MADE AT THE INSTANCE OF ROY E. AND JOAN D. SHAFFER AND THE TITLE INSURANCE COMPANY OF MINNESOTA AND THE CITY OF AMHERST, OHIO.

NORMAN R. HUZA
REGISTERED SURVEYOR

AMHERST PLAZA
PLAN OF PROPERTY AND PERTINENT EASEMENTS
SCALE: 1"=100'