05-00-041-110-056
05-00-041-B 47846

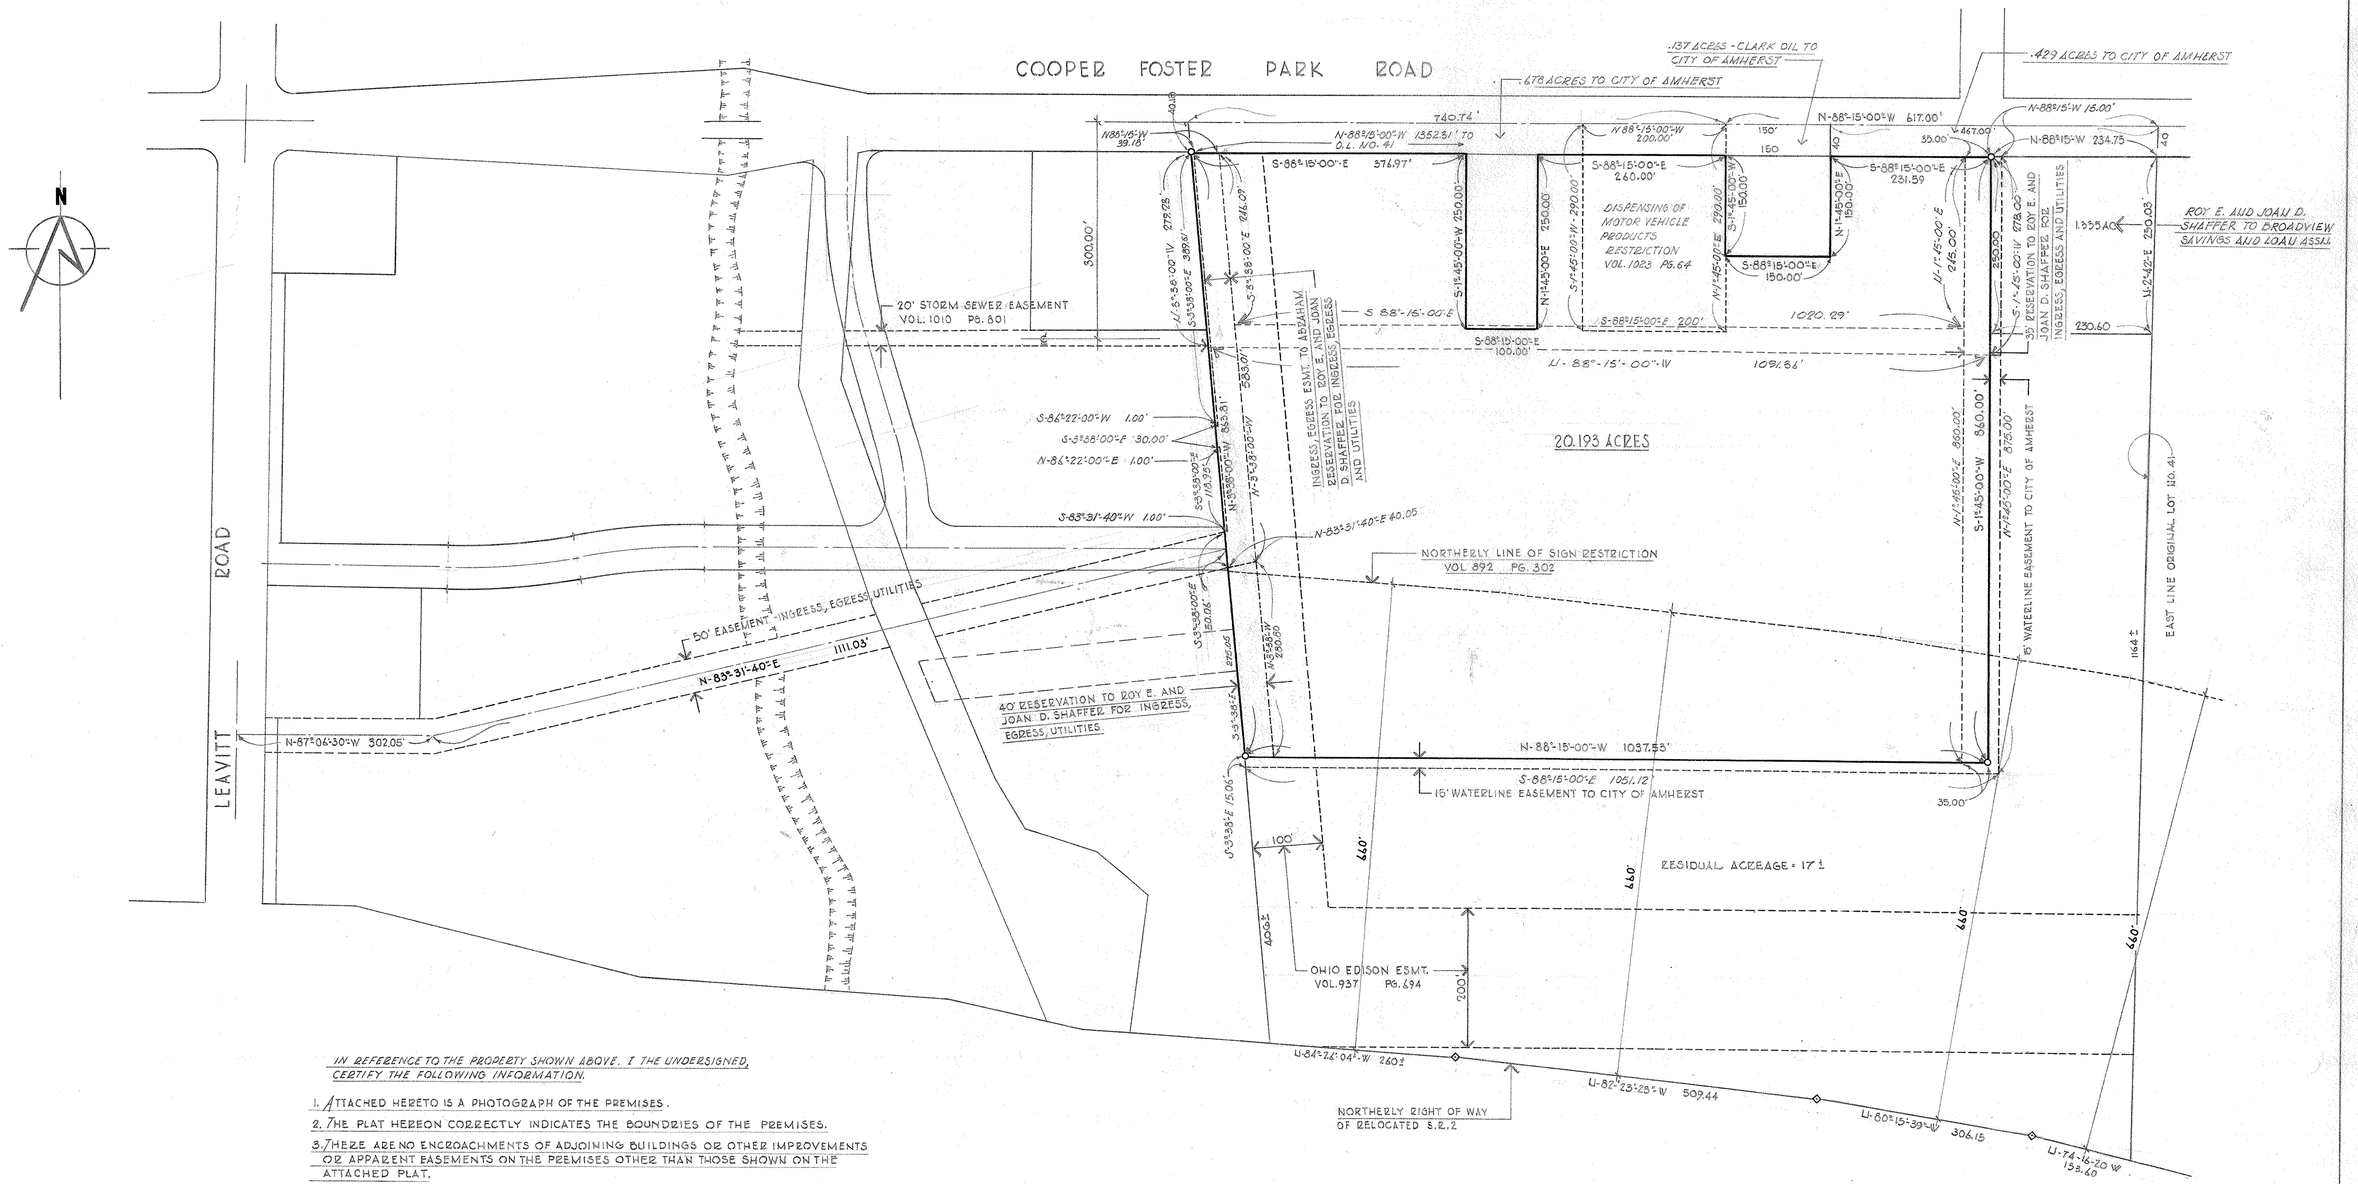

IN REFERENCE TO THE PROPERTY SHOWN ABOVE. I THE UNDERSIGNED, CERTIFY THE FOLLOWING INFORMATION.

1. ATTACHED HERETO IS A PHOTOGRAPH OF THE PREMISES.
2. THE PLAT HEREON CORRECTLY INDICATES THE BOUNDRIES OF THE PREMISES.
3. THERE ARE NO ENCROACHMENTS OF ADJOINING BUILDINGS OR OTHER IMPROVEMENTS OR APPARENT EASEMENTS ON THE PREMISES OTHER THAN THOSE SHOWN ON THE ATTACHED PLAT.
4. [illegible] PREMISES ARE WE AND LAND AND NO [illegible] HAVE BEEN MADE TO DATE.
5. THE PROPERTY CONTAINS [illegible] ACRES OF LAND.

OWNER - AMHERST PLAZA COMPANY
MORTGAGEE - C.F.C. CAPITAL CORP.
ESCROW AGENT - TITLE INSURANCE COMPANY OF MINNESOTA

NOV. 20 1974

NORMAN R. HUDA REGISTERED SURVEYOR
S-5208