03-00-068-000-
3-K scan# 47857

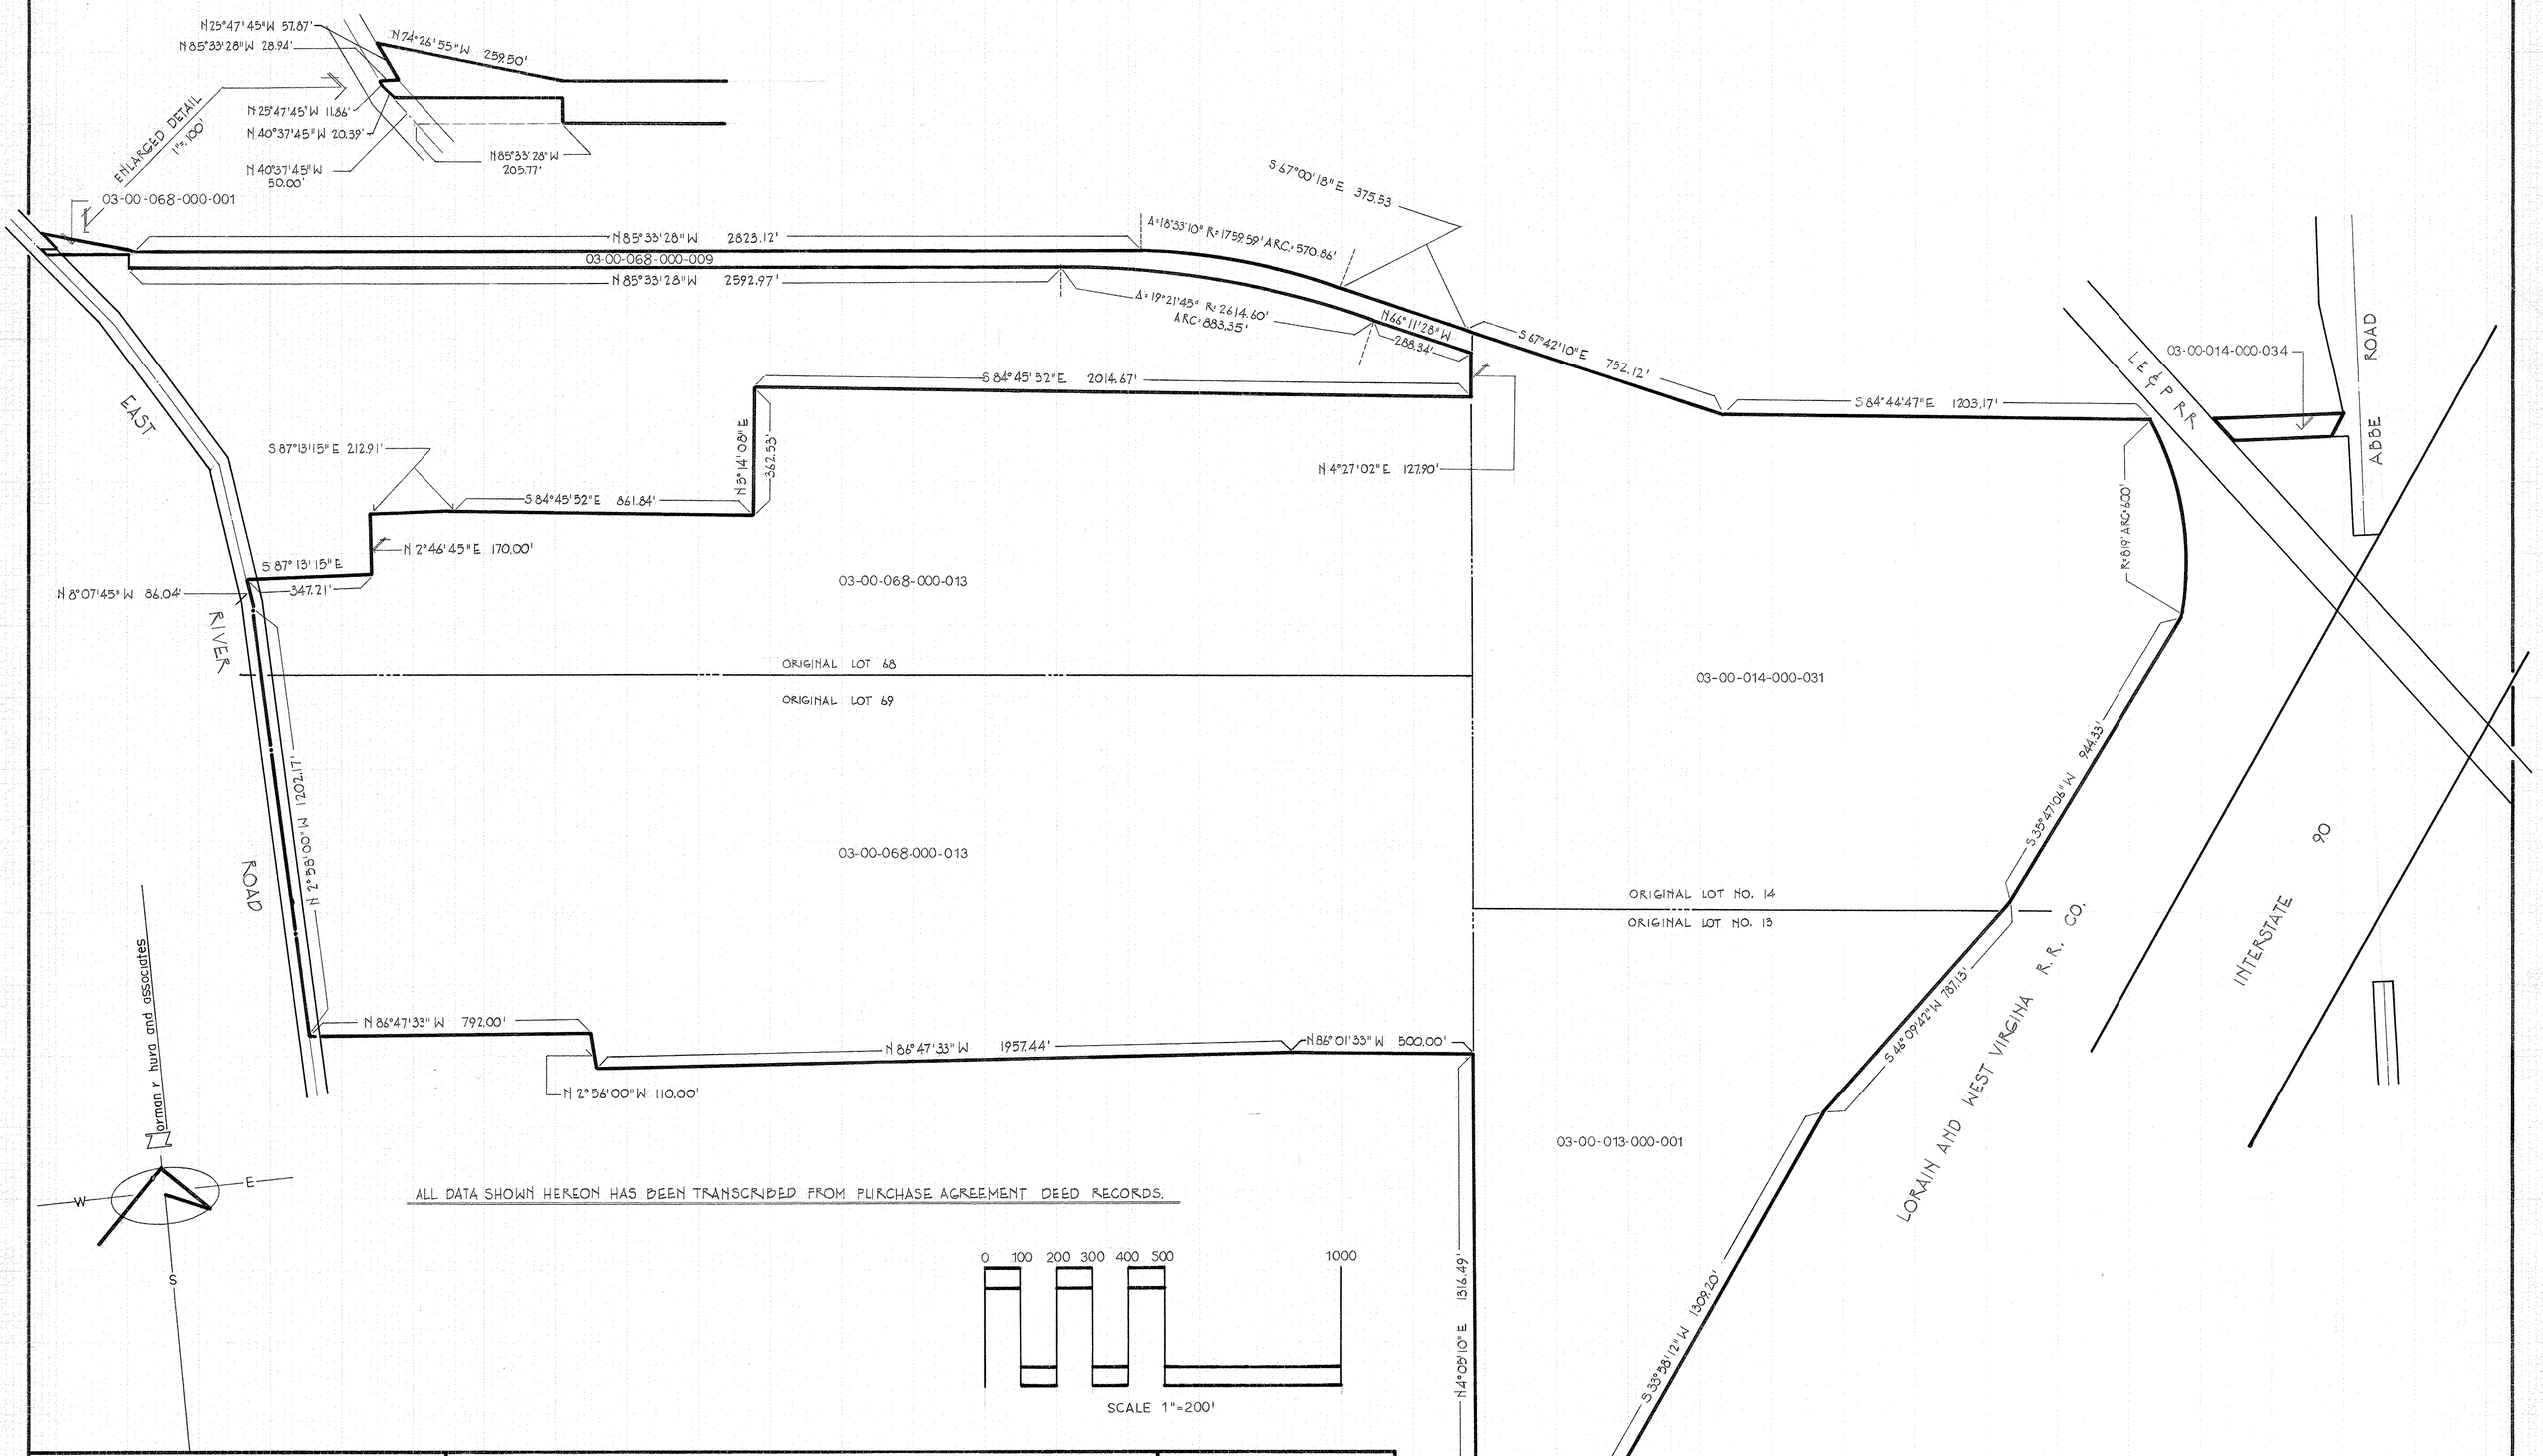

BILLY S. ROWLAND	PLAT OF REAL ESTATE HOLDINGS, ORIGINAL LOTS 13, 14, 68, 69 OF SHEFFIELD TOWNSHIP, LORAIN COUNTY, OHIO 232.608 ACRES	MARCH 1988 REVISIONS

3076