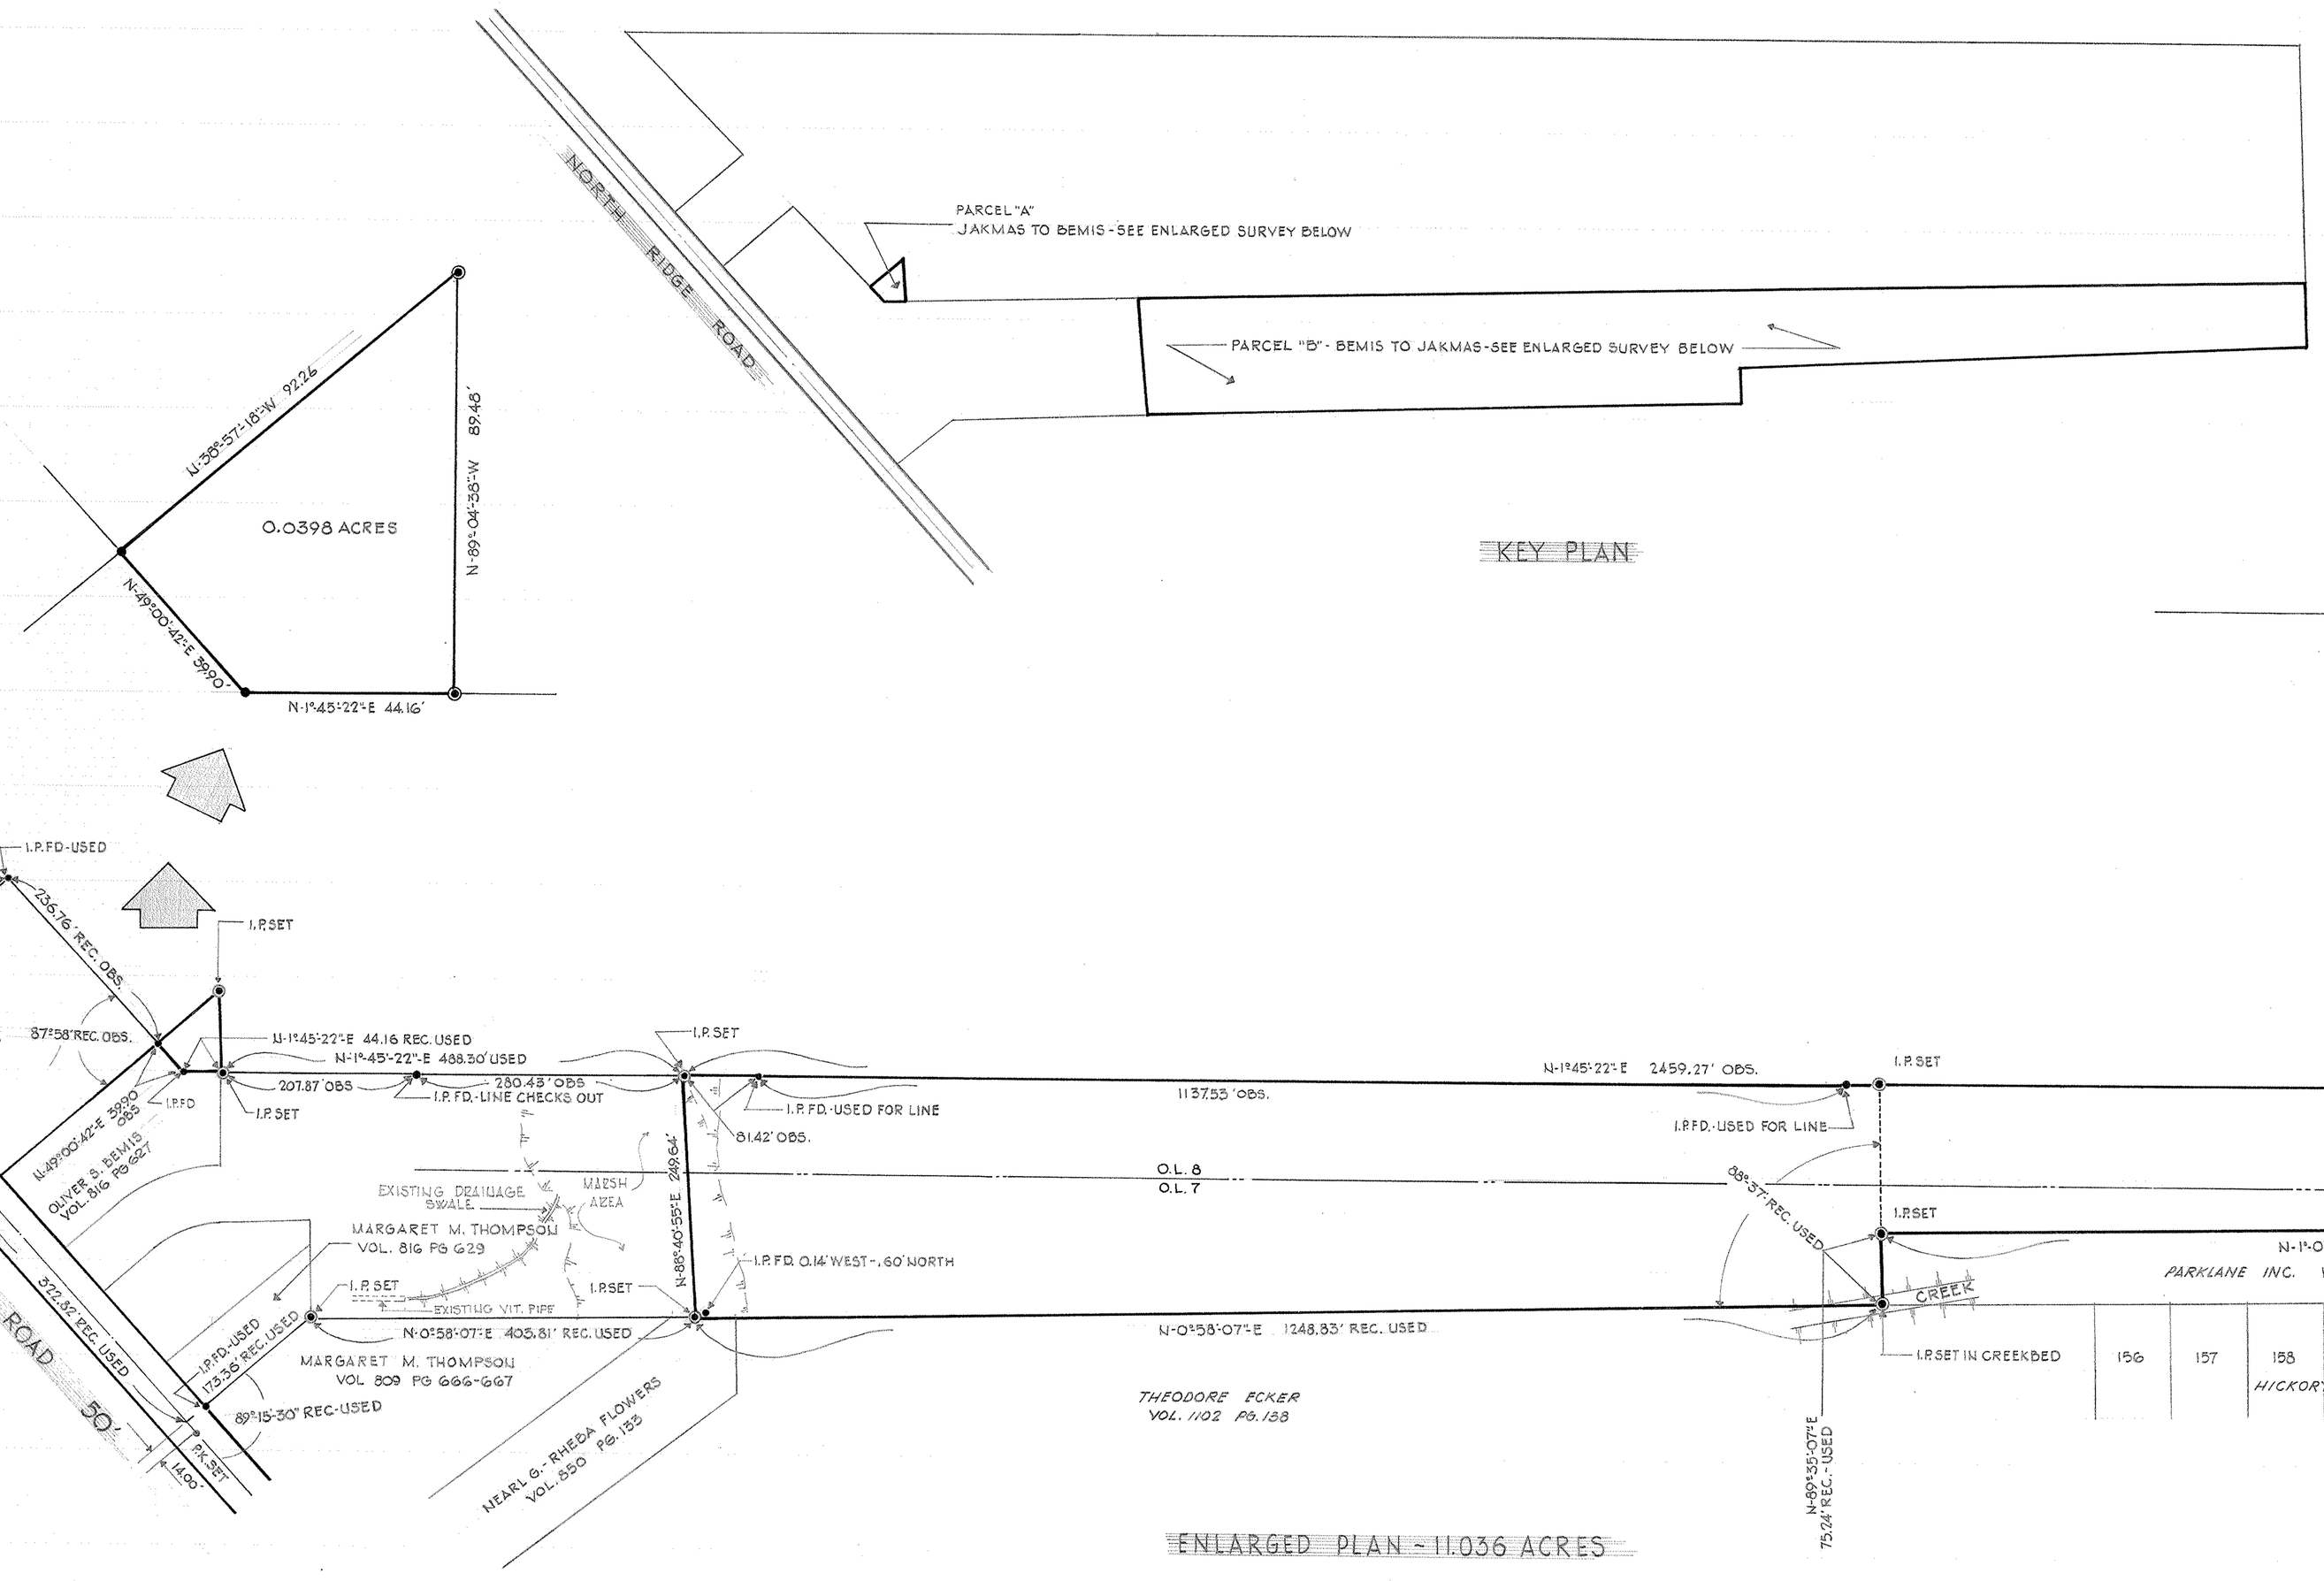

JAKMAS PLUMBING AND HEATING INC.

SURVEY OF PART OF ORIGINAL LOTS 7 AND 8 - TRACT NO I. - BLACK RIVER TOWNSHIP - LORAIN COUNTY, OHIO

SCALE 1" = 100' OCTOBER 1975

norman r. hura

registered surveyor

02-01-0032 6 020-001 SCS 02-01-007-1-0-20

A 100 SCS

Scan # 4678