19-01-061-000-020, 019
19-01-060.000-013, -014
Scan # 47885

PLAT OF SURVEY

TOWNSHIP: PENFIELD LOT NO.: 60 & 61
TRACT NO.: 1 SMALL LOT:
SUBDIVISION: S/L NO.:
PROP OWNER: DAVID W. & BETTY J. BRASSE / DIANE L. BRASSE
COUNTY OF LORAIN & STATE OF OHIO
DATE: FEBRUARY, 2014 SCALE: 1" = 300'

BY:
ROBERT A. DAMON, REGISTERED SURVEYOR NO. 6083

STATE OF OHIO
ROBERT A. DAMON 6083
REGISTERED PROFESSIONAL SURVEYOR

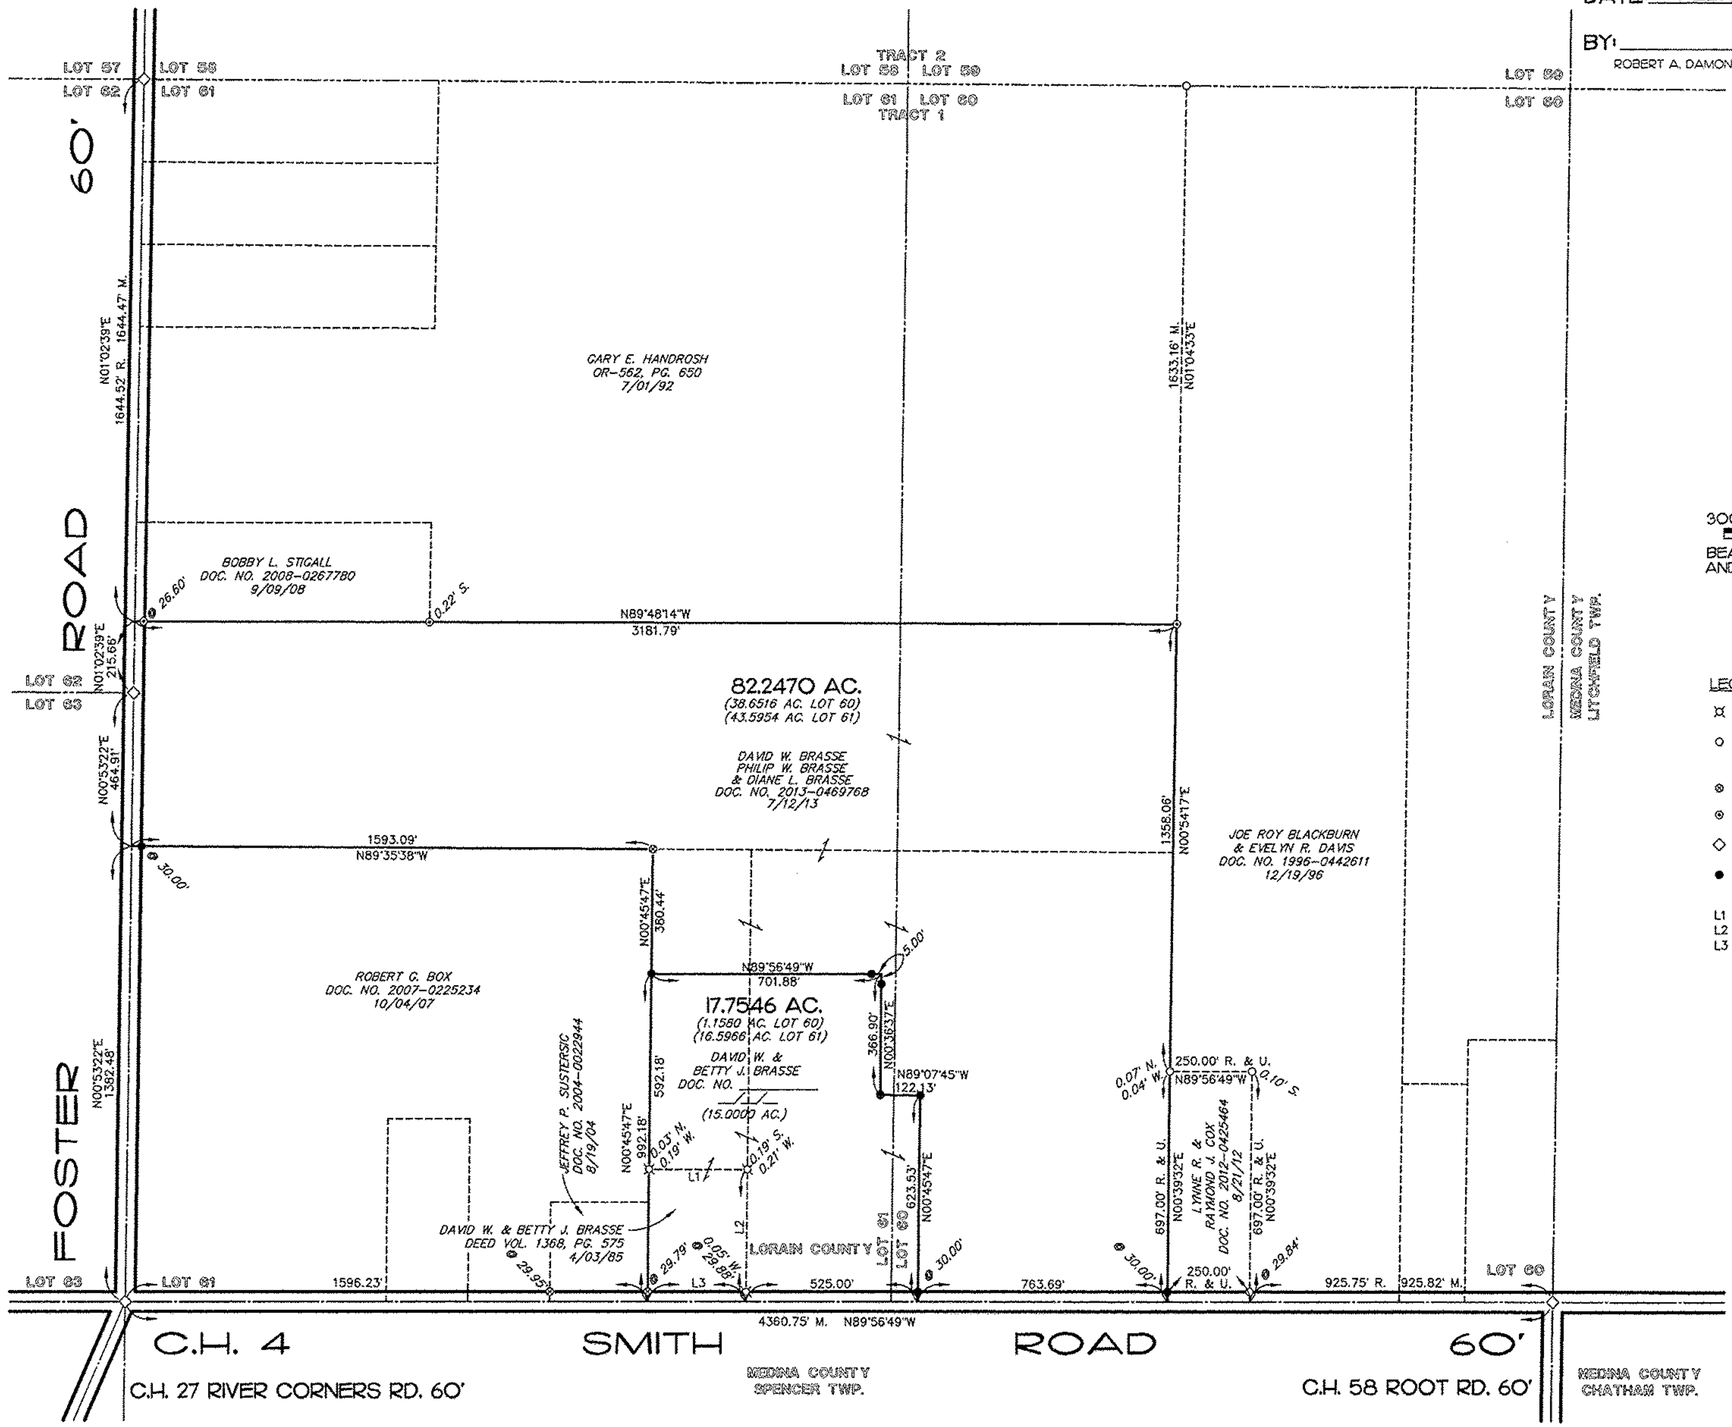

N

300 0 300 600

BEARINGS ARE TO AN ASSUMED MERIDIAN AND ARE USED TO DENOTE ANGLES ONLY.

LEGEND:

- ⌘ 1/2" REBAR FD. & USED AS NOTED
- ○ 5/8" REBAR WITH CAP STAMPED "APS 6791 7103" FD. & USED AS NOTED
- ⊗ 3/4" IRON PIPE FD. & USED AS NOTED
- ⊙ 1" IRON PIPE FD. & USED AS NOTED
- ◇ MON. BOX / 5/8" REBAR FD. & USED
- ● 5/8" REBAR WITH CAP STAMPED "CUNNINGHAM-5274" SET

L1 N89°56'49"W 300.00' R. & U.
L2 N0°45'47"E 400.00' R. & U.
L3 N89°56'49"W 300.00' R. & U.

03238

APPROVED
LOT NO.
MAT

DAT: 3-27-14

PAGE 19-14

BY JHatfield

#14-03238

CUNNINGHAM & ASSOC., INC.
CIVIL ENGINEERING & SURVEYING
203 W. LIBERTY ST. MEDINA, OH. 44256
TELEPHONE (330) 725-5980