11.00.027.000.034
11-00-027-A Scan # 47925

PLOT PLAN FOR
29603 LORAIN, INC. (SIMMONS HOMES)
ORIGINAL LOT NO. 27 - EATON TOWNSHIP
LORAIN COUNTY - OHIO
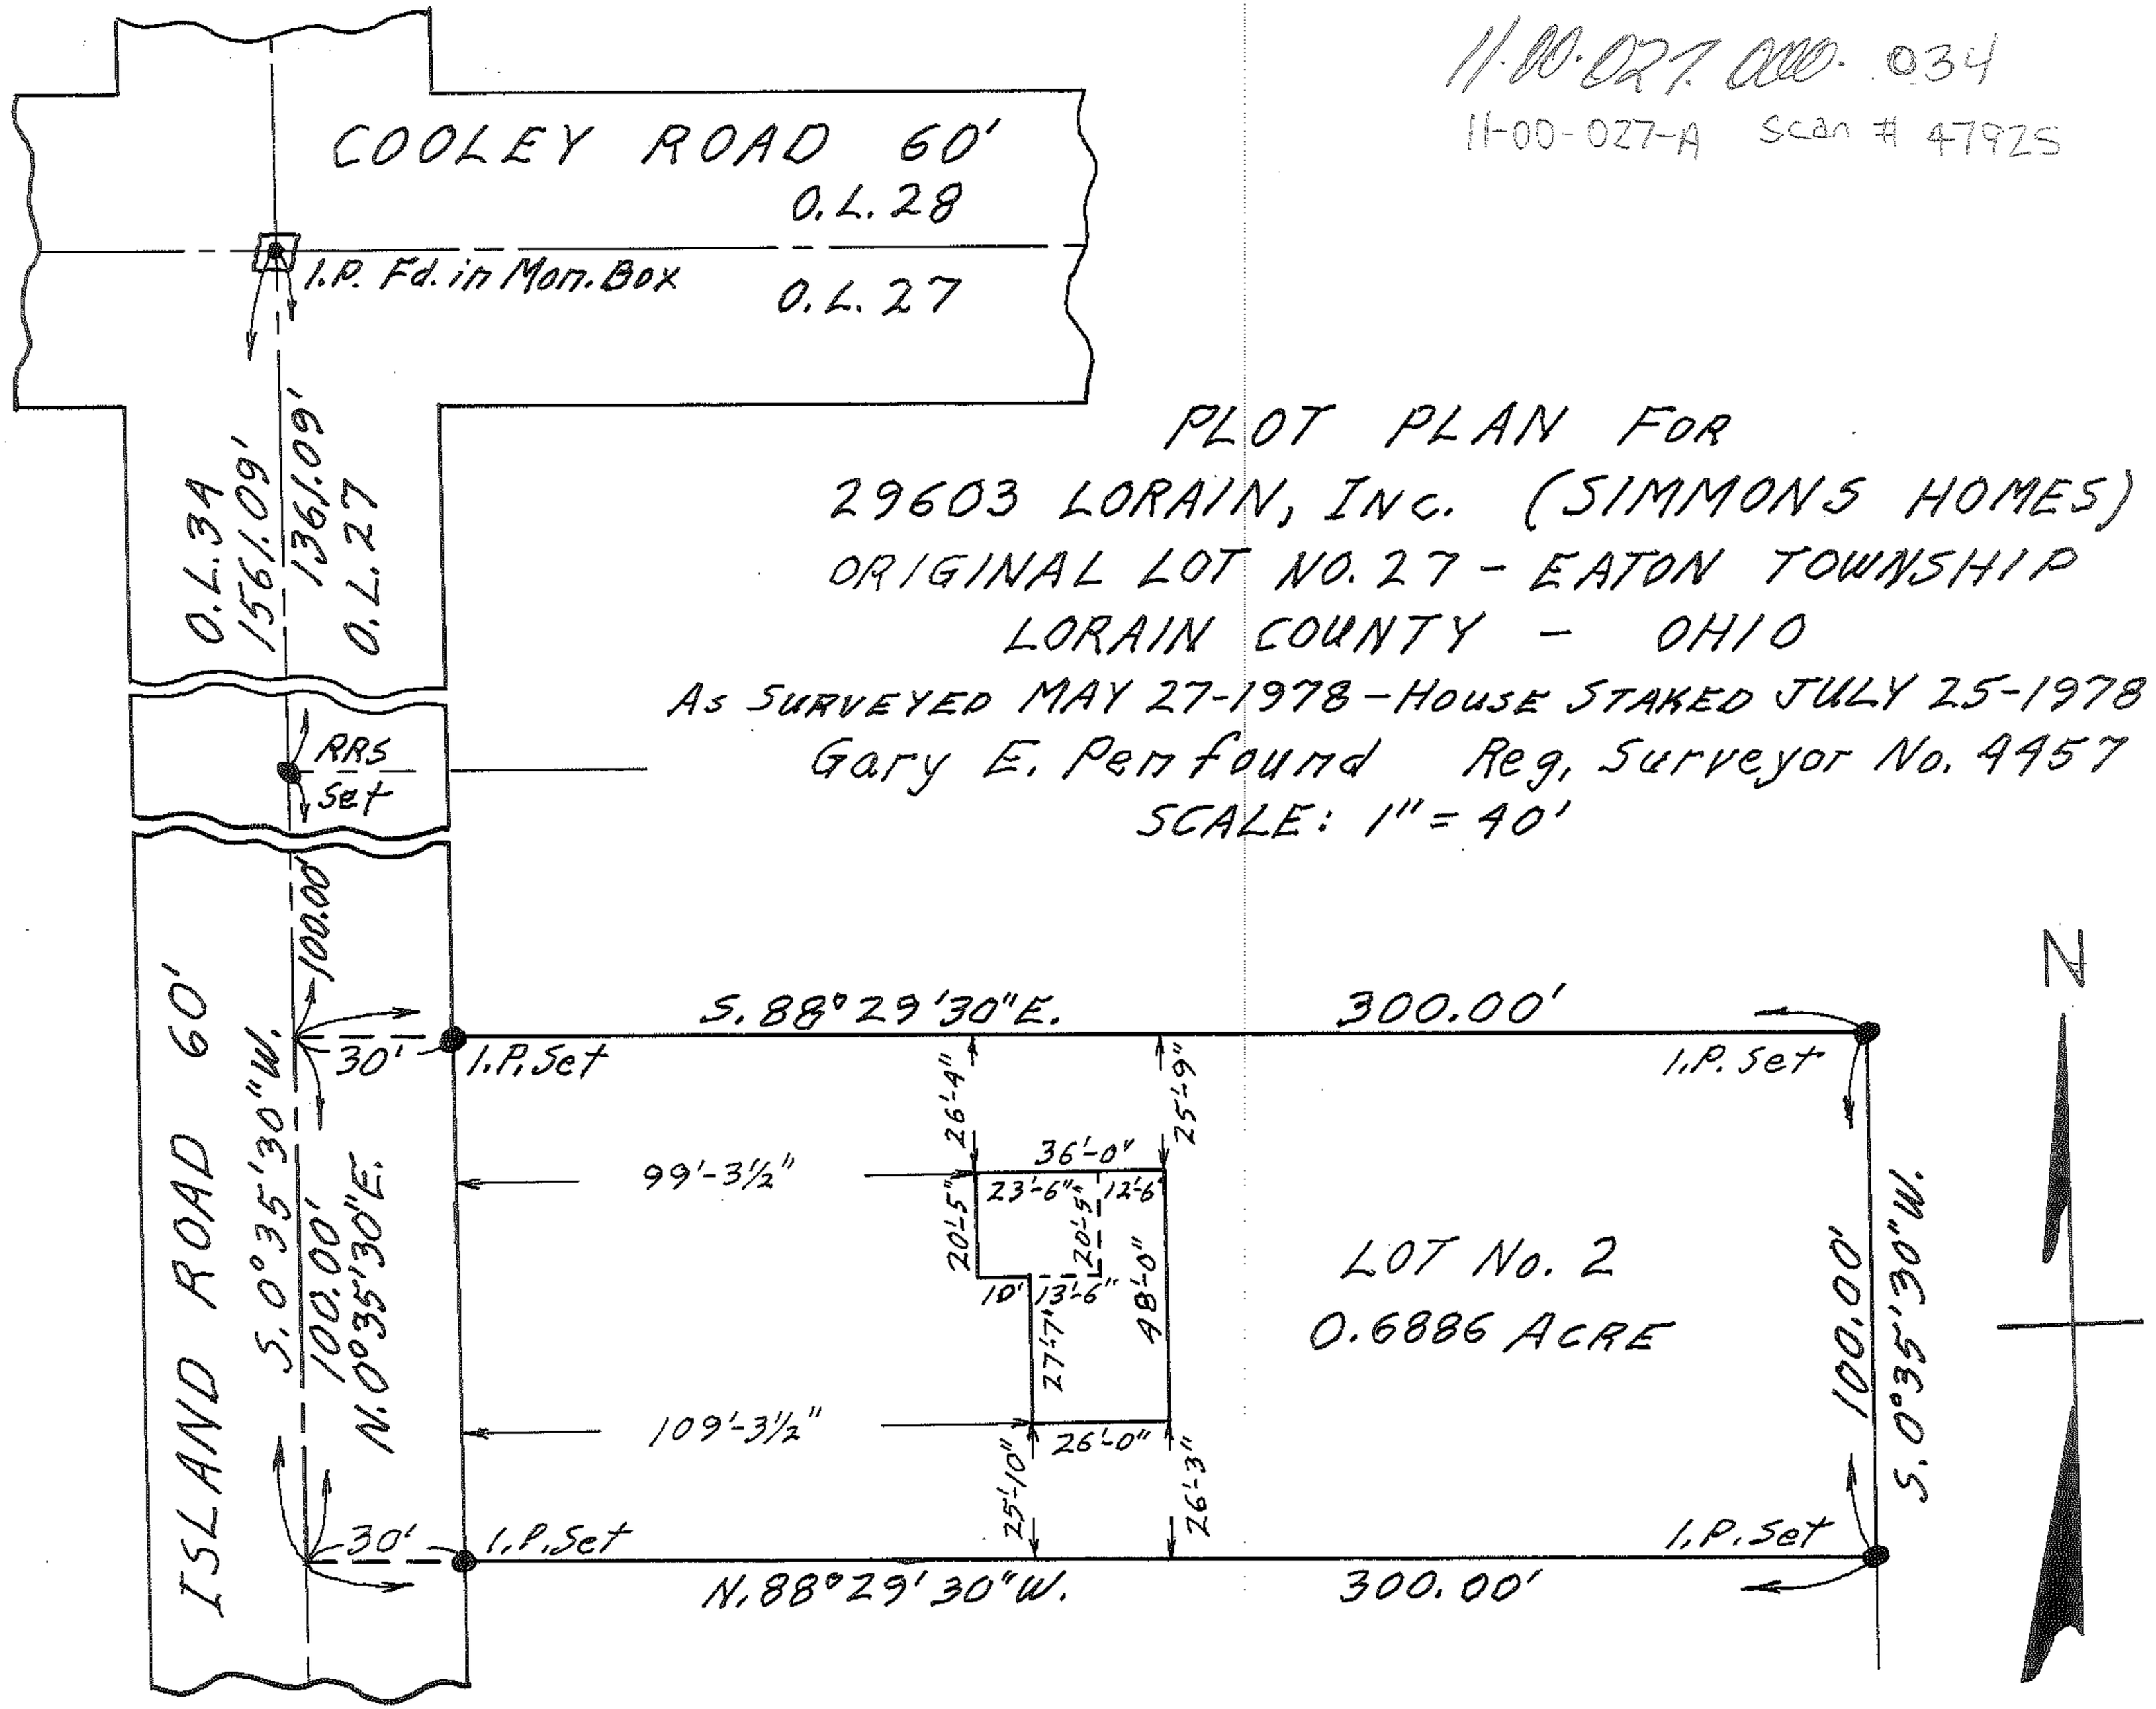
As Surveyed MAY 27-1978 - House Staked JULY 25-1978
Gary E. Penfound Reg. Surveyor No. 4957
SCALE: 1" = 40'