11-00-035-000.011

Scan# 47940 11-C

11-00-035-000.011

PLAT OF SURVEY FOR WILLIAM E. WESTON
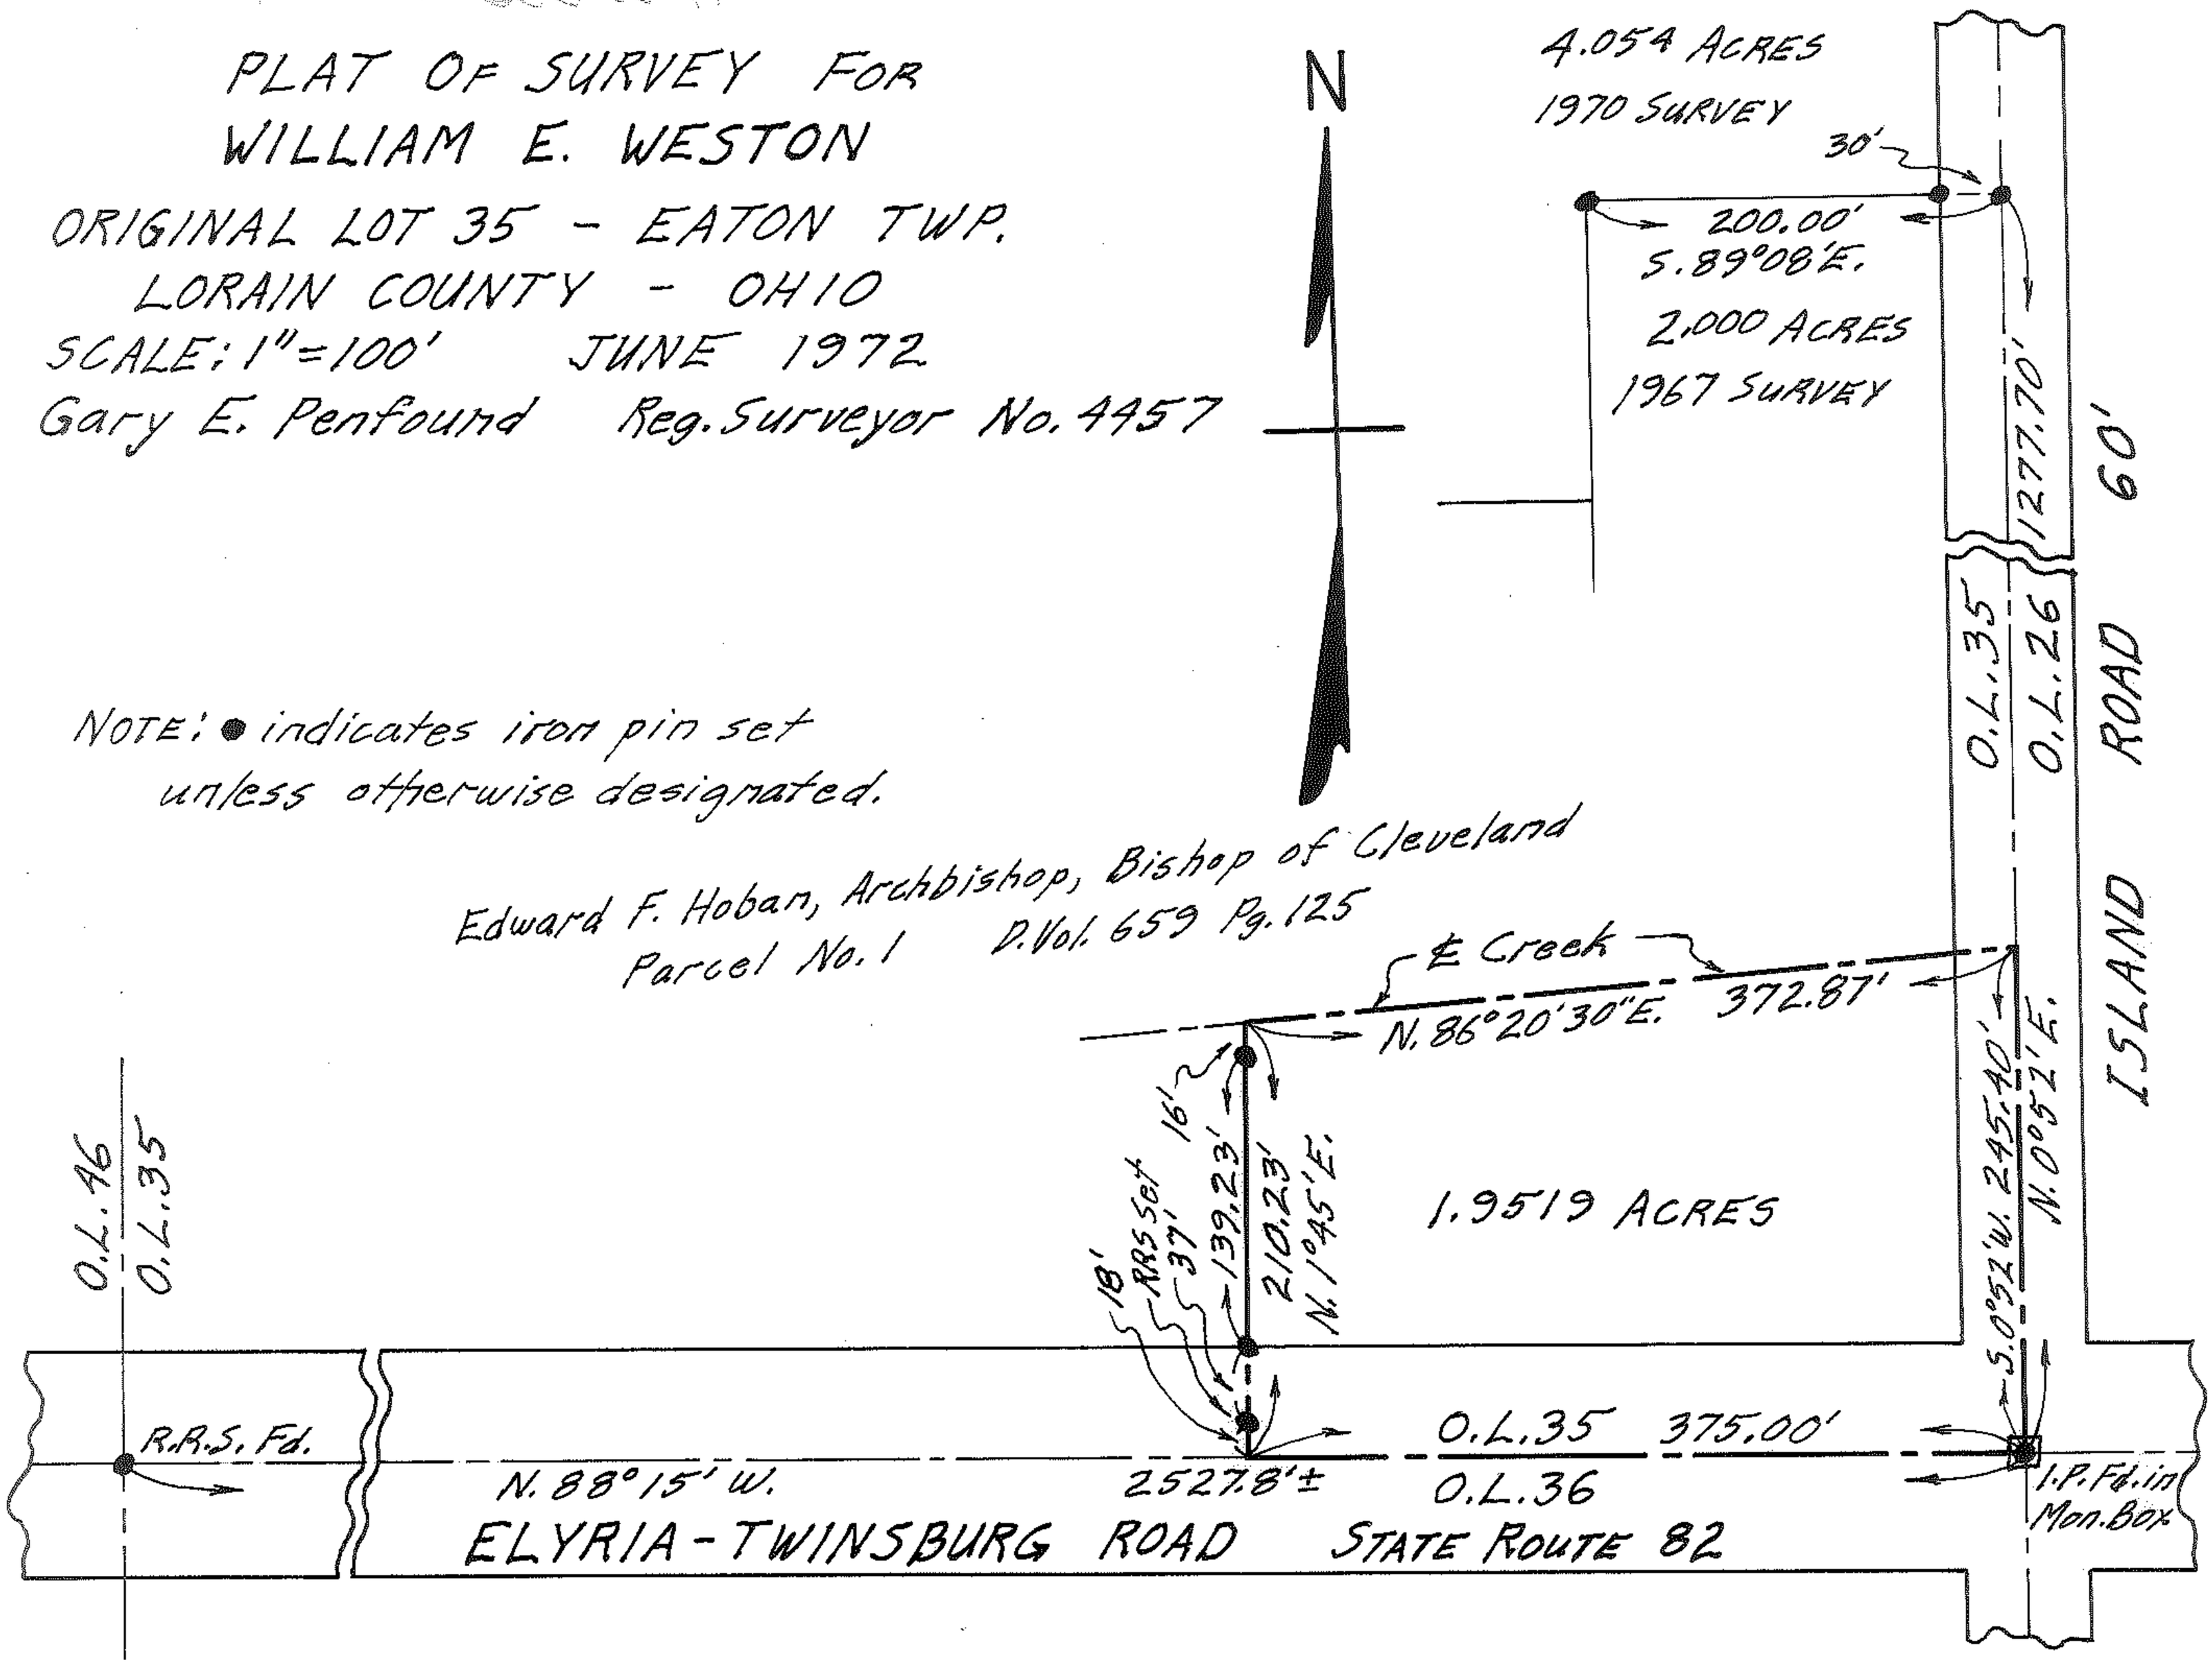
ORIGINAL LOT 35 - EATON TWP.
LORAIN COUNTY - OHIO
SCALE: 1"=100' JUNE 1972
Gary E. Penfound Reg. Surveyor No. 4457