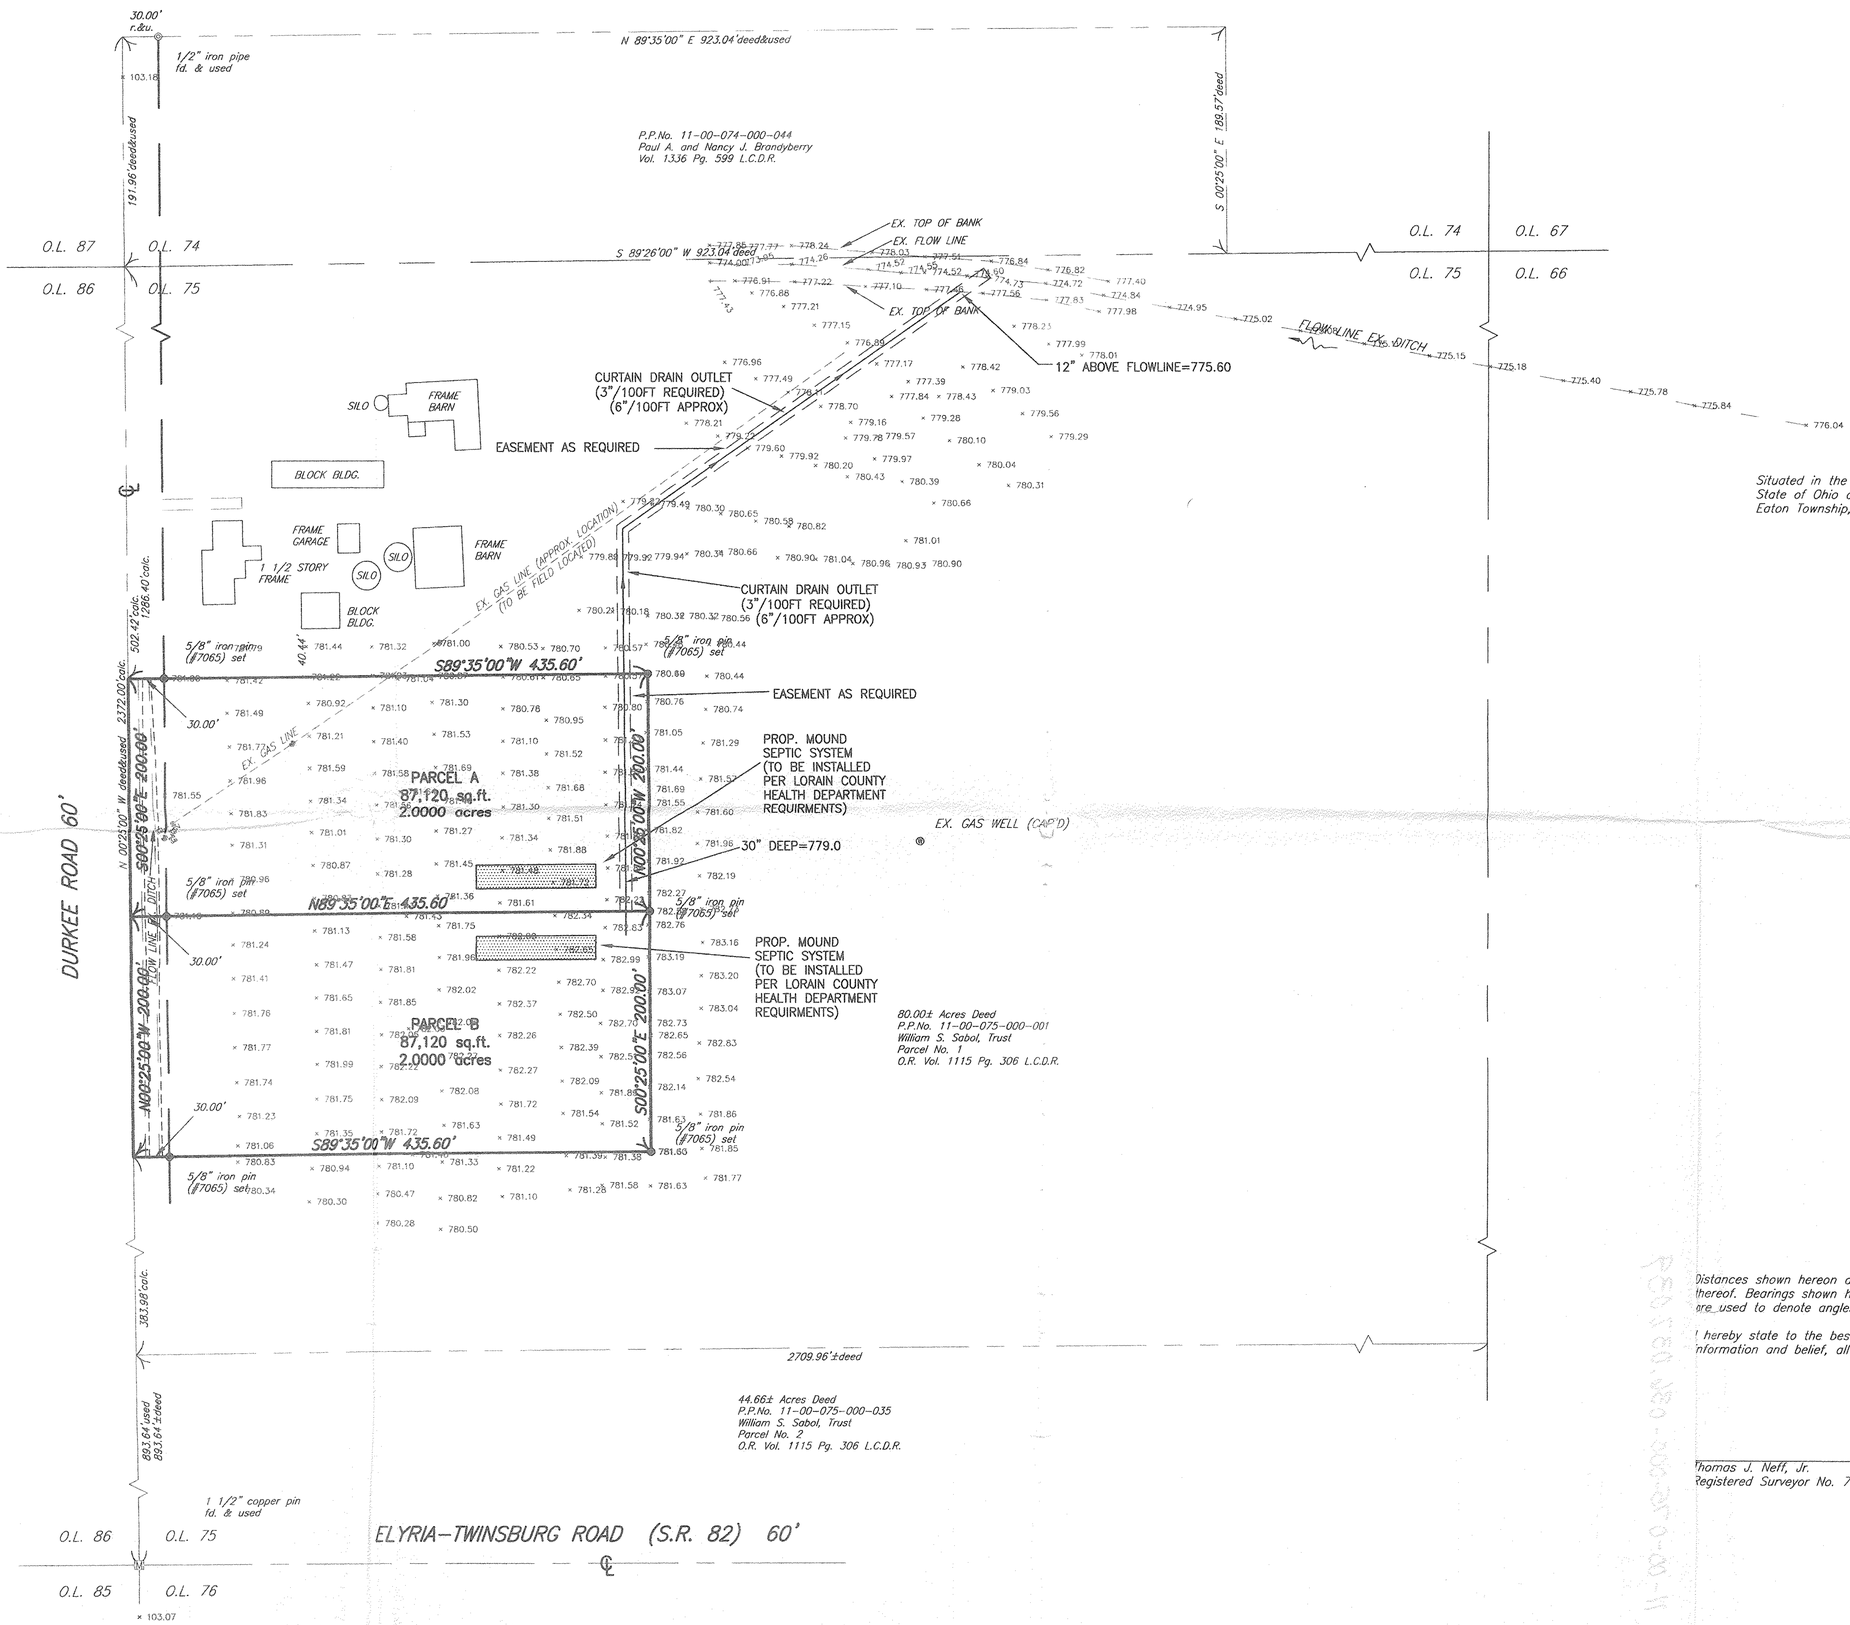

Situated in the Township of Eaton, County of Lorain, State of Ohio and known as being part of Original Eaton Township, Lot No. 75.

Distances shown hereon are given in feet and decimal parts thereof. Bearings shown hereon are to a deed meridian and are used to denote angles only.

I hereby state to the best of my professional knowledge, information and belief, all to be correct.

Thomas J. Neff, Jr.
Registered Surveyor No. 7065-Ohio

REV NO.	DATE	DESCRIPTION	BY

JOB NO	12249
SCALE	1"=60'
DRAWN BY	FJT
CHK'D BY	
DWG NAME	12249-pp
DATE	MAY,2001

NEFF & ASSOCIATES
A PROFESSIONAL CORPORATION
ENGINEERS • PLANNERS
LANDSCAPE ARCHITECTS
SURVEYORS
6405 York Road Parma Heights, Ohio 44130
(440) 884-3900 FAX (440) 884-8443

WILLIAM S. SABOL, TRUST

PLAT OF SURVEY AND PARTITION

EATON TOWNSHIP, OHIO

SHEET NO. 1

N:\Dwg\12249\12249-pp.dwg Tue Aug 21 10:31:54 2001