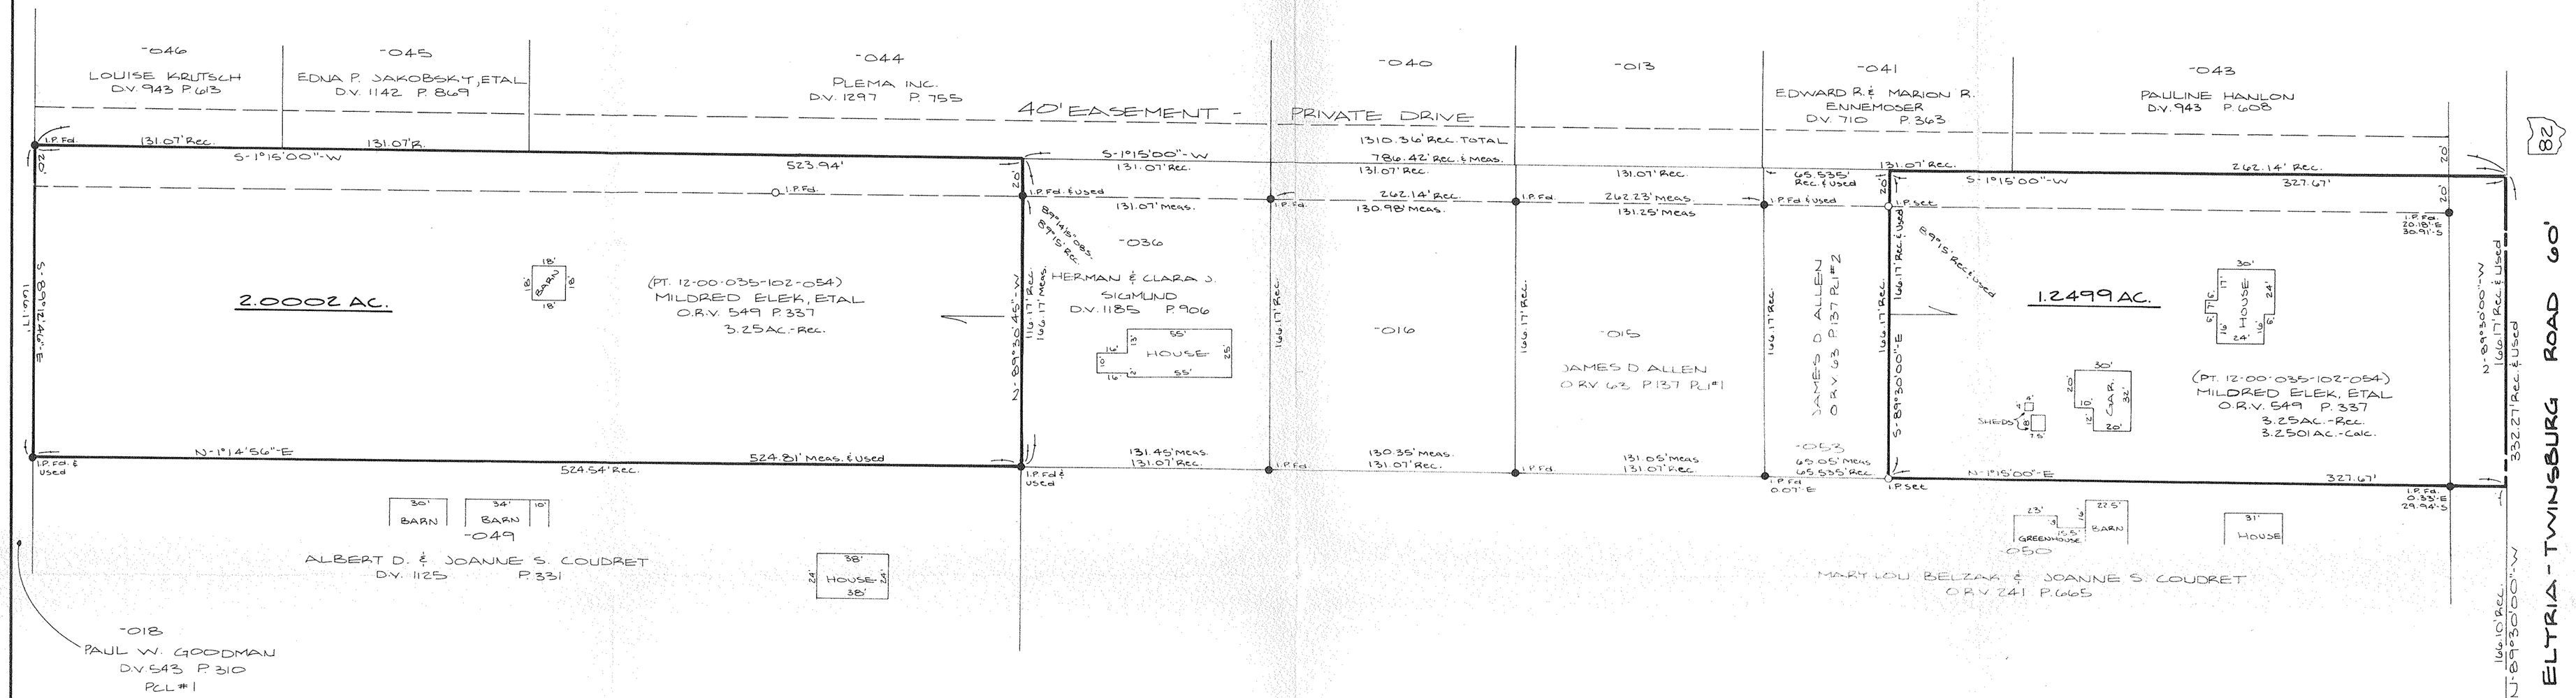

APPROVED
LORAIN CO.
MAP DEPT.
DATE: 6-7-93
PARCEL: 12-00-035-102-054
BY: CAROLYN FRANCIS
NOTE: #1 20387
APPR.B.

20387

12-00-035-102-

SURVEY MAP

PART OF ORIGINAL COLUMBIA TOWNSHIP LOT NO. 35

TOWNSHIP OF COLUMBIA

COUNTY OF LORAIN — STATE OF OHIO

DATE: APRIL 2, 1993 — SCALE: 1" = 40'

David L. Elwell
REG. SURVEYOR NO. 6333

STATE OF OHIO
DAVID L. ELWELL
6333
REGISTERED SURVEYOR

PREPARED BY:

KS ASSOCIATES INC.

ENGINEERS ~ SURVEYORS

93-101