scan # 48054

FOOR & ASSOCIATES, INC.
ENGINEERS & SURVEYORS
35836 CENTER RIDGE
N. RIDGEVILLE, OHIO 44039

OFFICE 327.4776
CLEVELAND 779.5788

STATE OF OHIO
HARRY J. FOOR
REGISTERED SURVEYOR

NOTE: SURVEY SUBJECT TO AND / OR EXCEPTING THEREFROM ANY EASEMENTS OF RECORDS TO THE STATE OF OHIO FOR ROADWAY OR OTHER PURPOSES.

SCALE: 1" = 50'
DATE: DEC. 1979

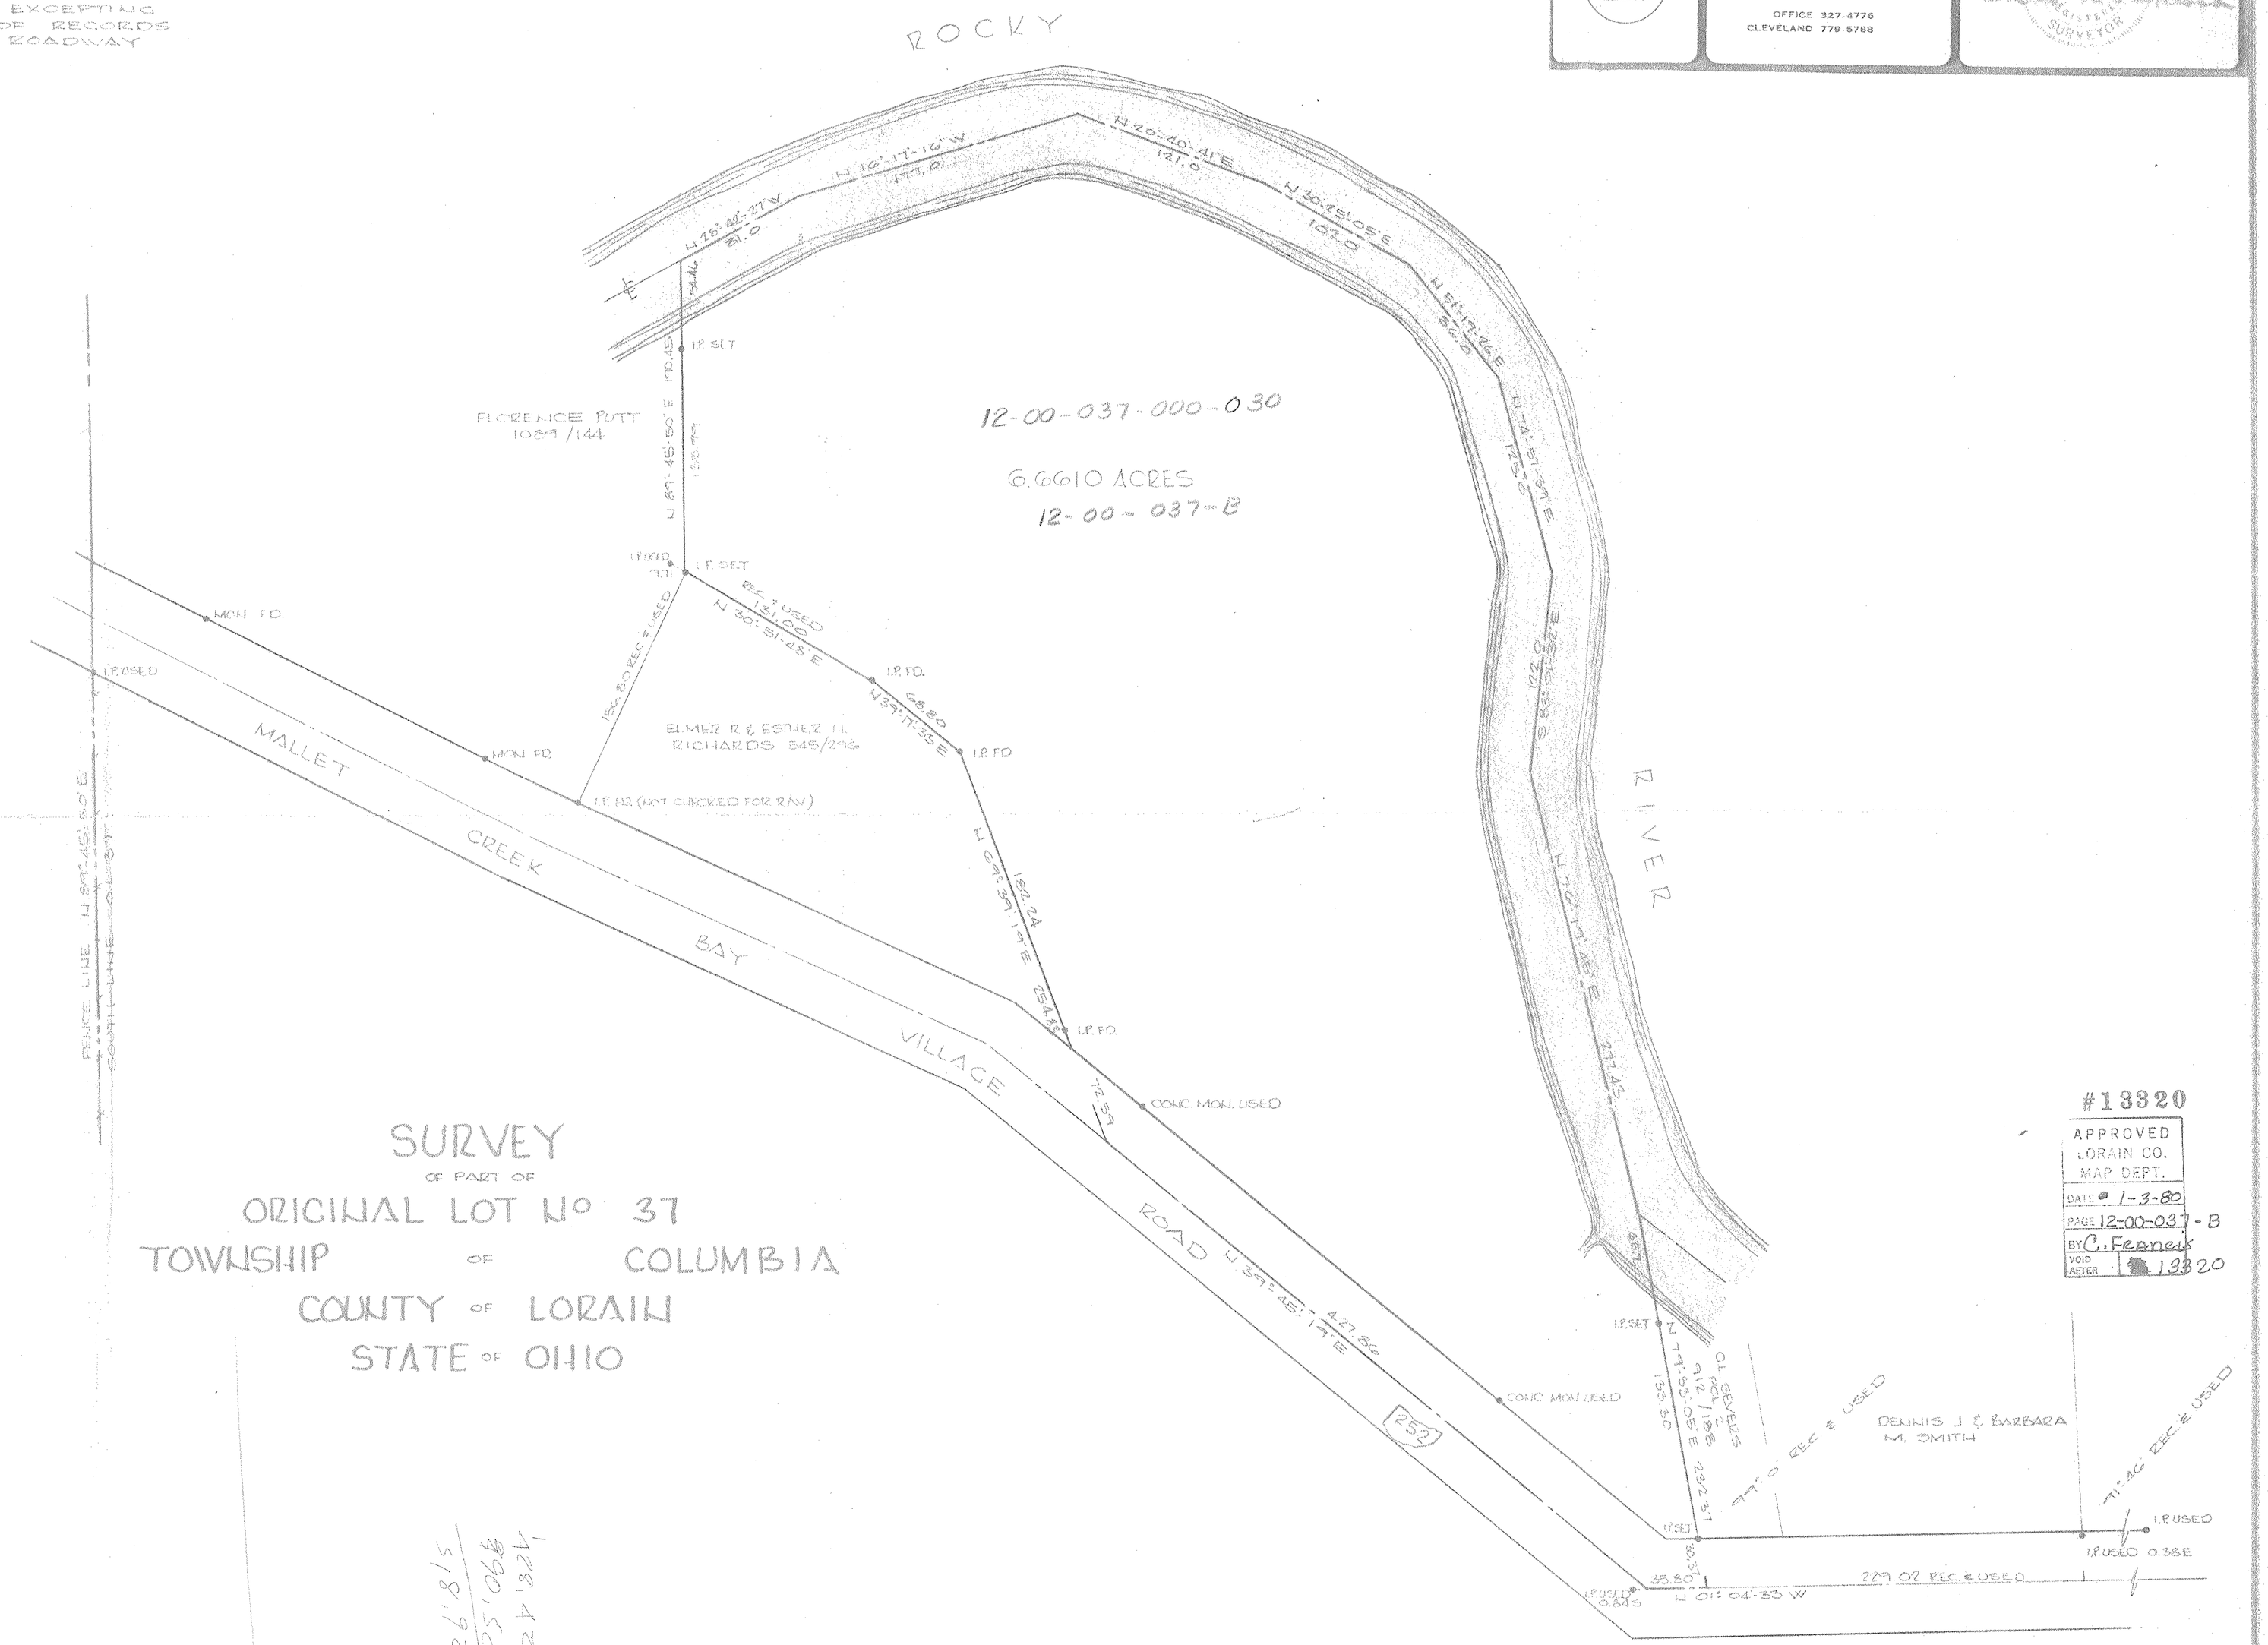

SURVEY
OF PART OF
ORIGINAL LOT No 37
TOWNSHIP OF COLUMBIA
COUNTY OF LORAIN
STATE OF OHIO

#13320
APPROVED
LORAIN CO.
MAP DEPT.
DATE 1-3-80
PAGE 12-00-037 - B
BY C. Francis
VOID AFTER 13320

26'815
25'068
27'821

#79-143