LOT SPLIT & CONSOLIDATION
MADE AT THE INSTANCE OF

COLUMBIA HILLS COUNTRY CLUB

ORIGINAL COLUMBIA TOWNSHIP LOT. NO. 33/34
COUNTY OF LORAIN , OHIO

ORDER N° 00-298 F.B. PG.

SEPTEMBER 20, 2000

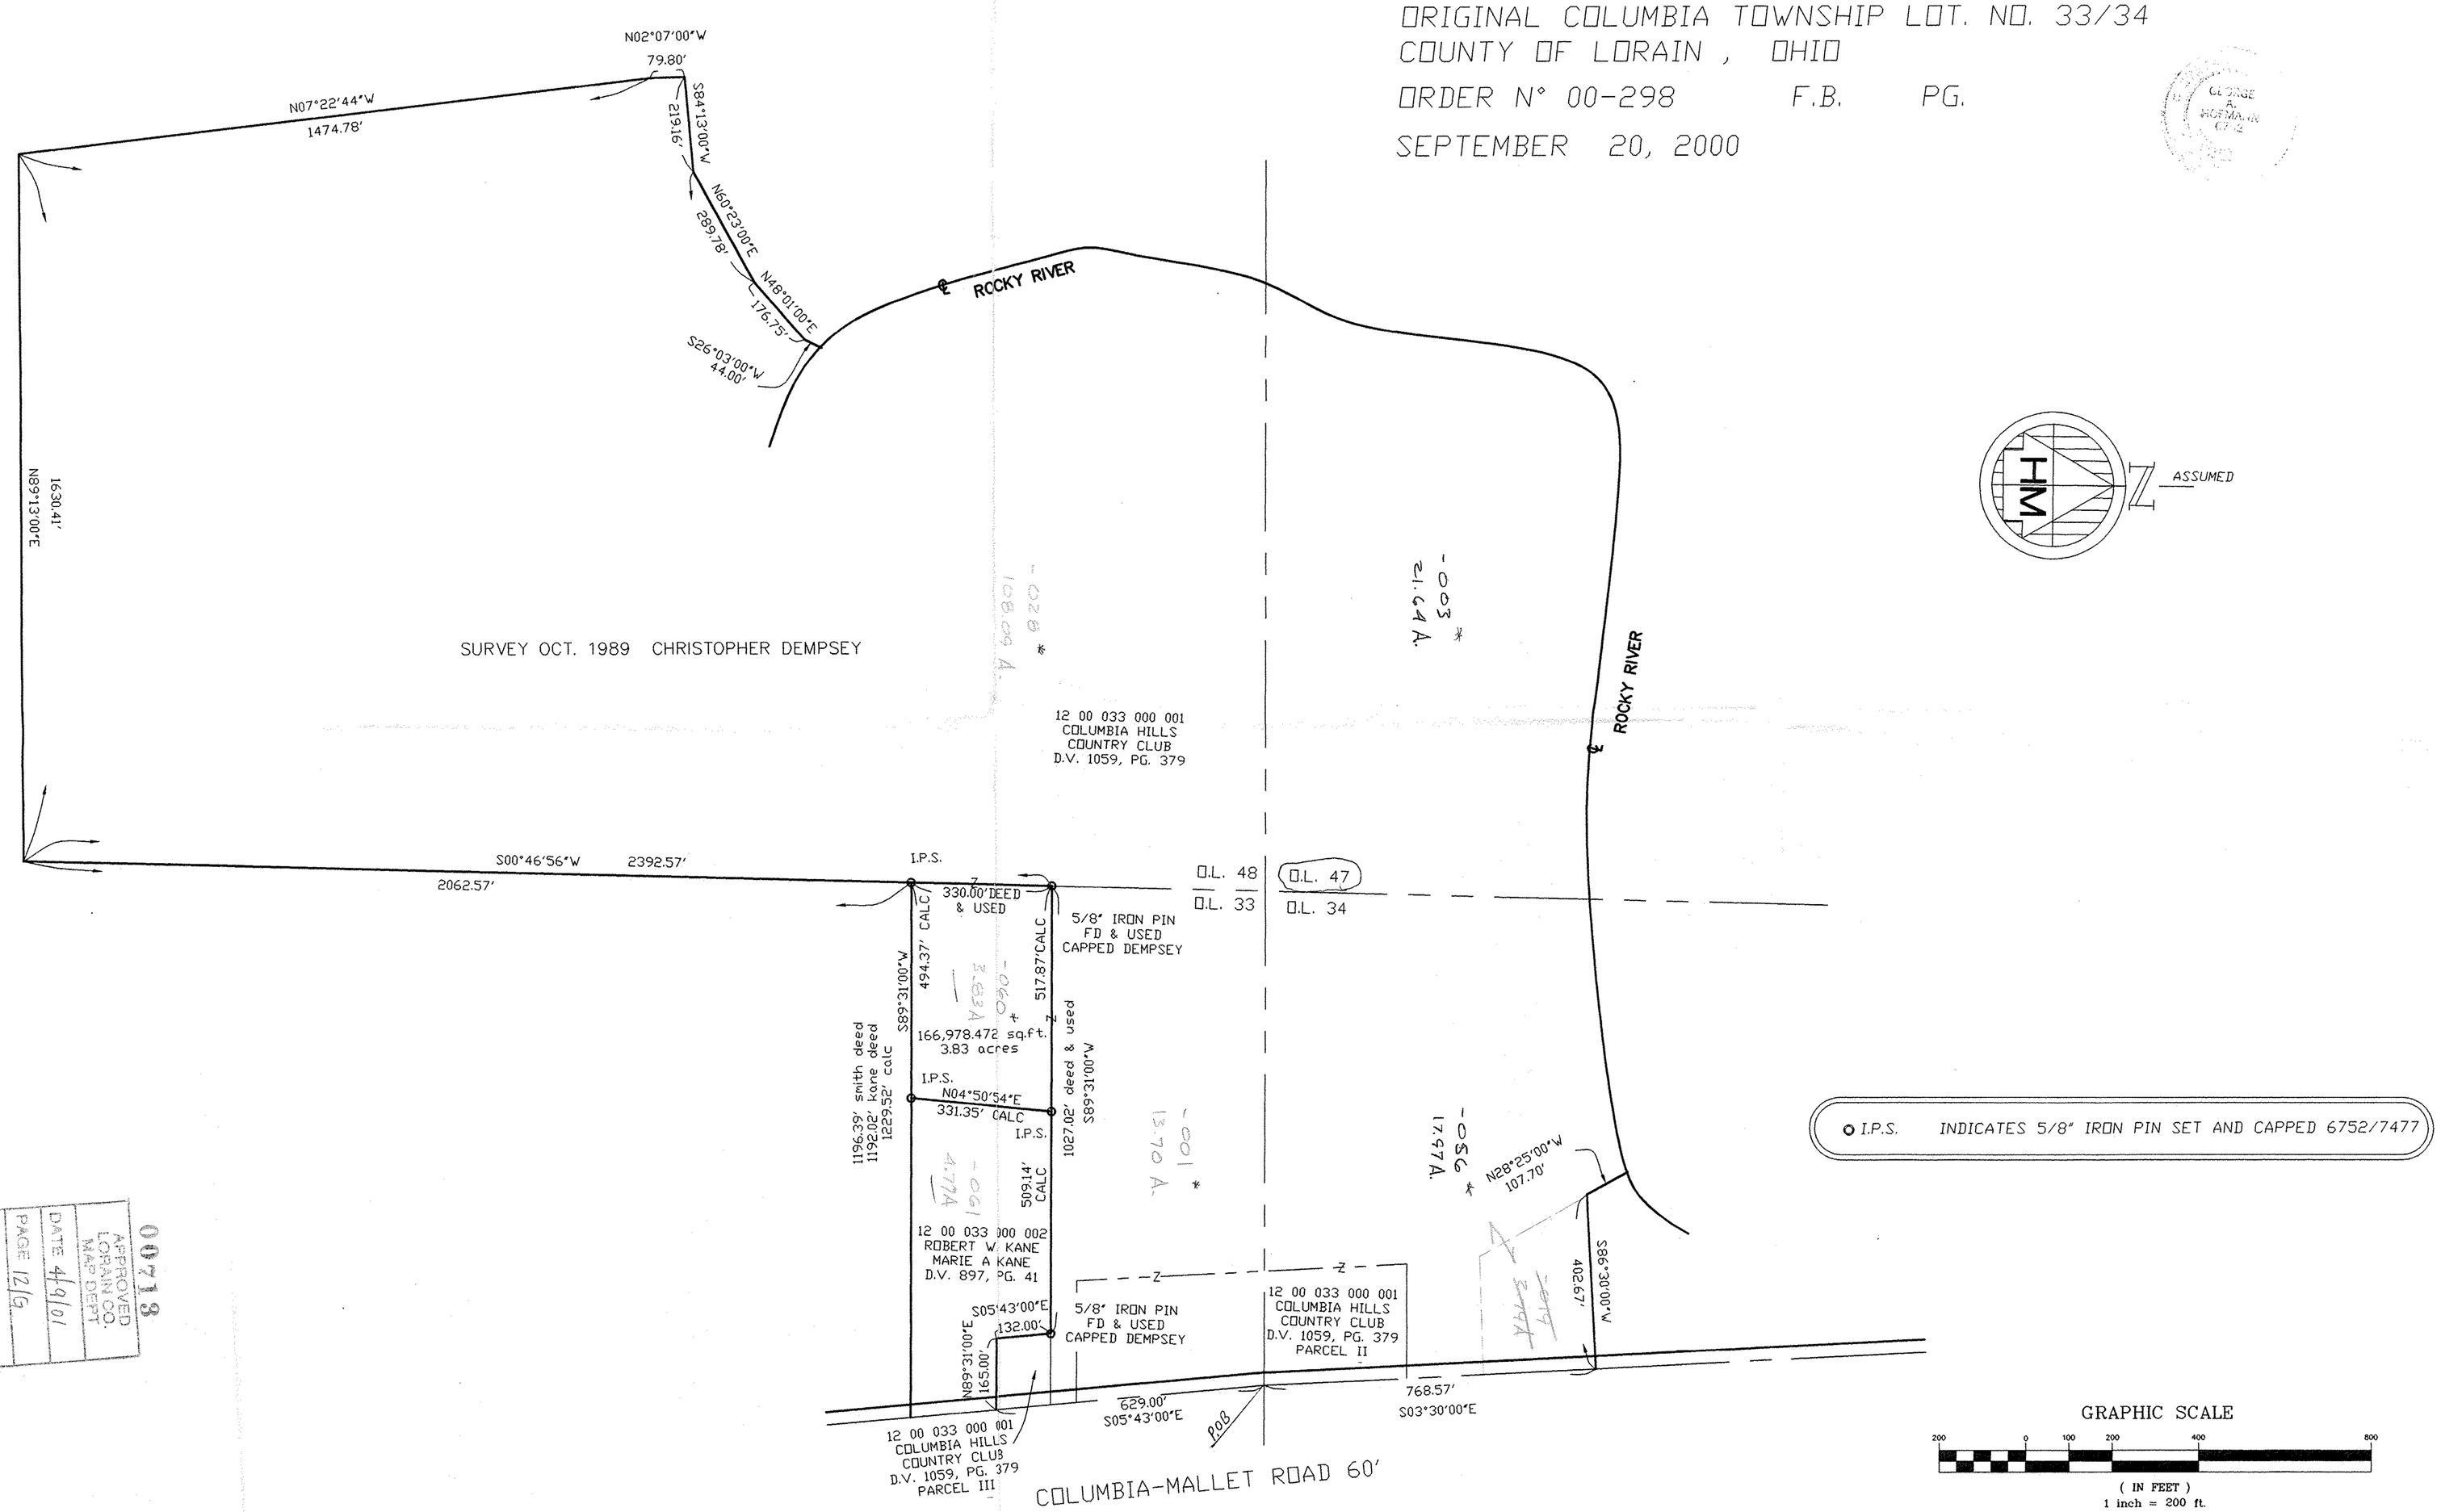

00718
APPROVED
LORAIN CO.
MAP DEPT
DATE 4/9/01
PAGE 12/G
BY J HATFIELD
01-00713

SHEET 2 OF 2

SCAN # 48098